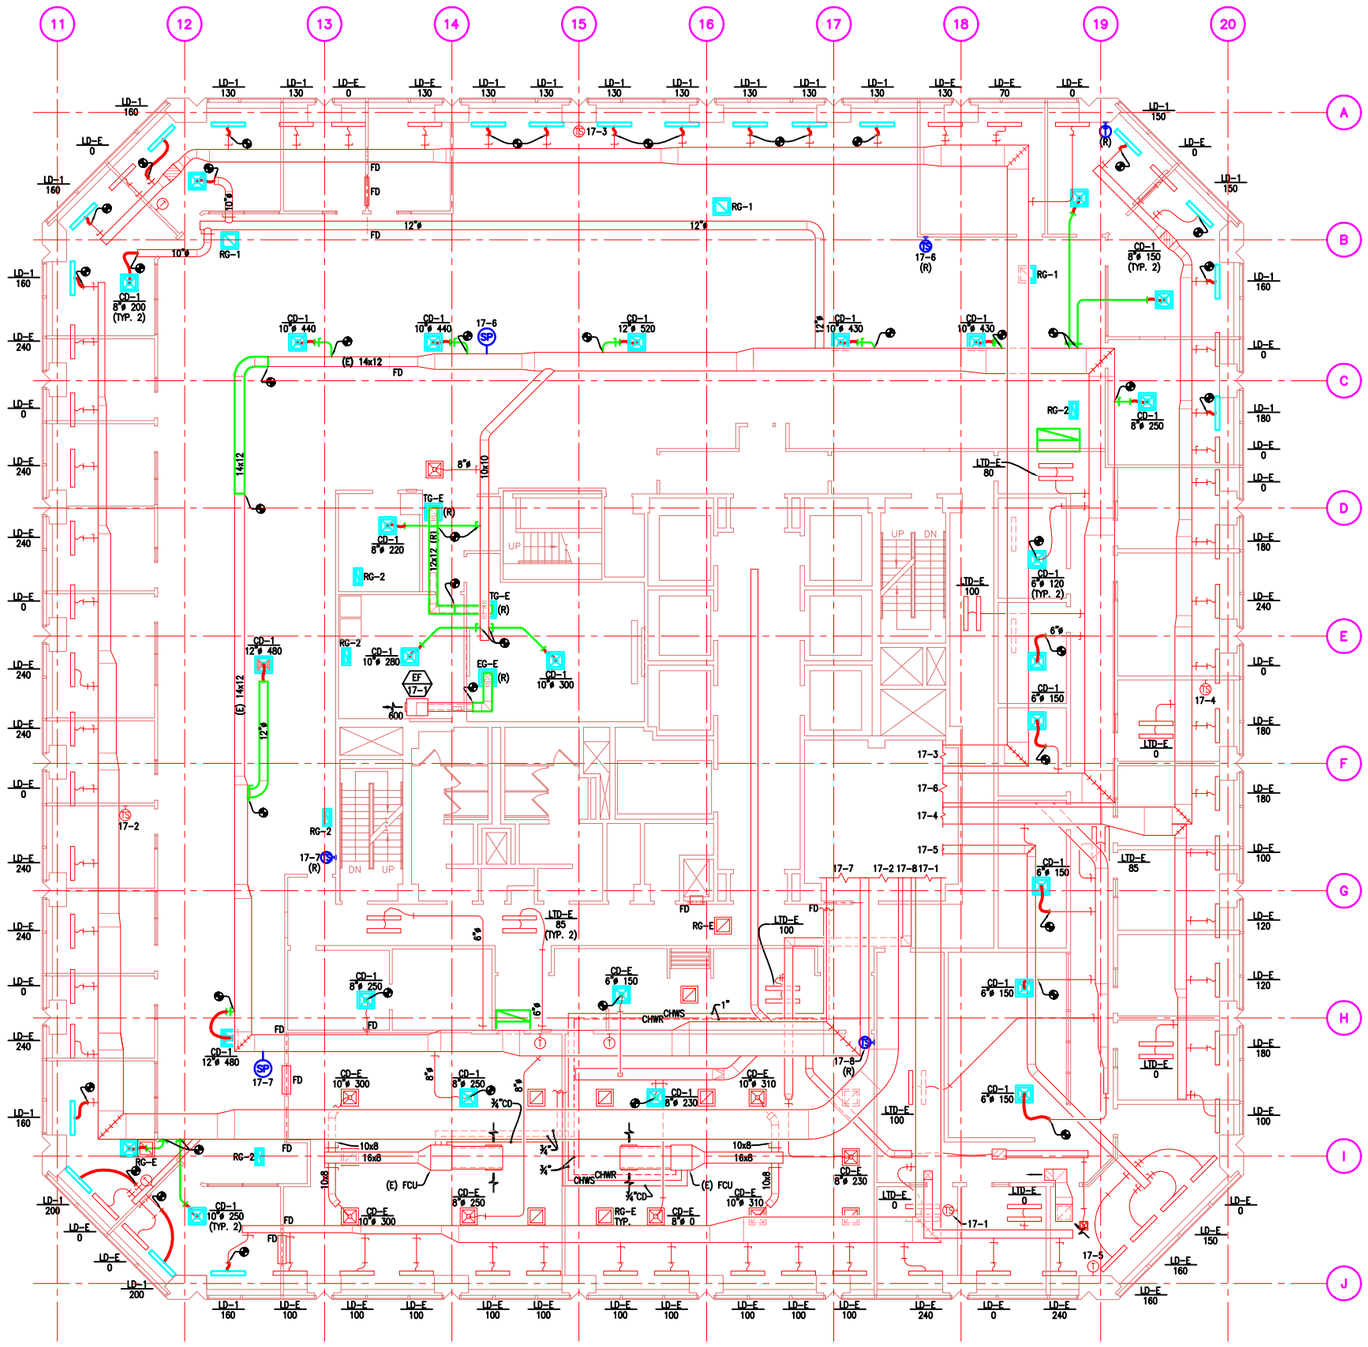

17TH FLOOR NEW MECHANICAL PLAN
SCALE: 1/8"=1'-0"

ABC NO: JOB NO. DATE: DATE

Andy's Best CAD
9715 South Merimbula Street
Littleton, Colorado 80130
303-791-1622
andysbestcad@yahoo.com
www.andysbestcad.com

ISSUE:

NO:	DATE:	ISSUE:

DRAWN: A.LANDT
DESIGNED:
CHECKED:
CLIENT JOB NO.:
DATE: 08/03/04
FILE: ABC-H01-17-M22.dwg

DRAWING TITLE:
17TH FLOOR
NEW
MECHANICAL PLAN

DRAWING NUMBER:
M2.2

© 2004 ABC's Best CAD, All Rights Reserved. This drawing is the property of ABC's Best CAD and is protected by copyright laws of the United States of America. Any unauthorized use of this drawing, in whole or in part, without written permission from ABC's Best CAD is prohibited.