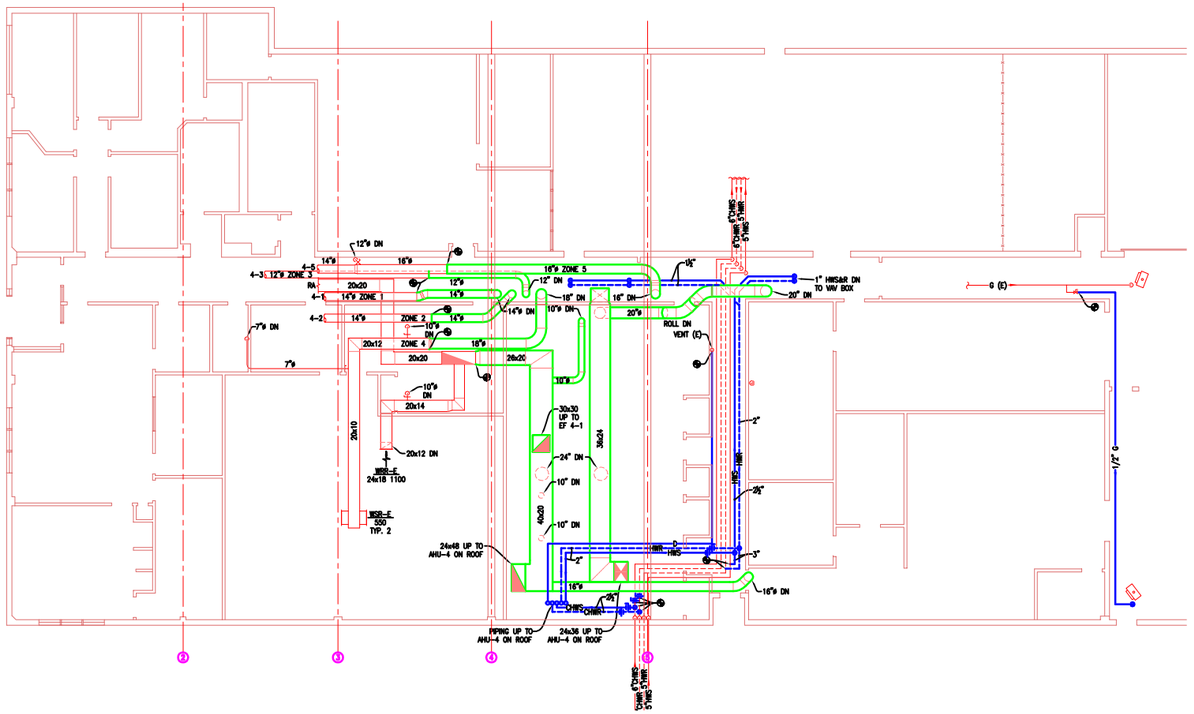

UPPER LEVEL NEW MECHANICAL PLAN
SCALE: 1/8"=1'-0"

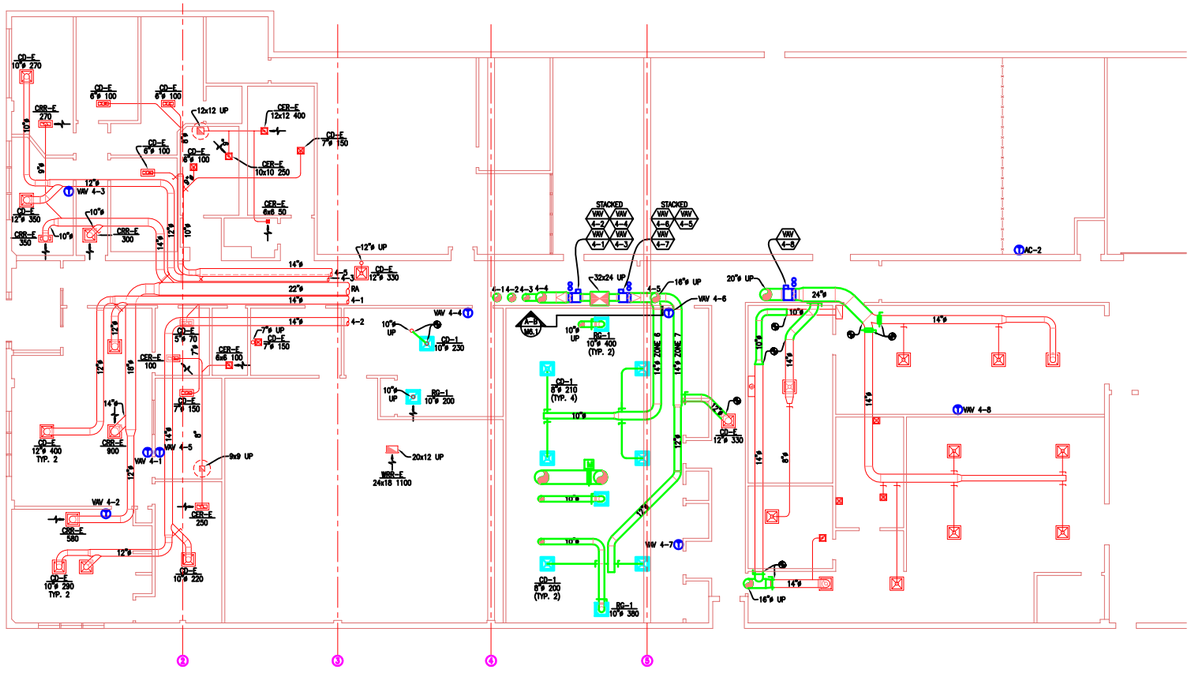

LOWER LEVEL NEW MECHANICAL PLAN
SCALE: 1/8"=1'-0"

Andy's Best CAD
9715 South Merimbula Street
Littleton, Colorado 80130
303-791-1622
andysbestcad@yahoo.com
www.andysbestcad.com

ABC NO: JOB NO. DATE: DATE

ISSUE:

NO:	DATE:	ISSUE:

DRAWN: A.LANDT
DESIGNED:
CHECKED:
CLIENT JOB NO.:
DATE: 08/03/04
FILE: ABC-H02-01-M21.dwg

DRAWING TITLE:
UPPER & LOWER LEVELS NEW MECHANICAL PLAN

DRAWING NUMBER:
M2.1