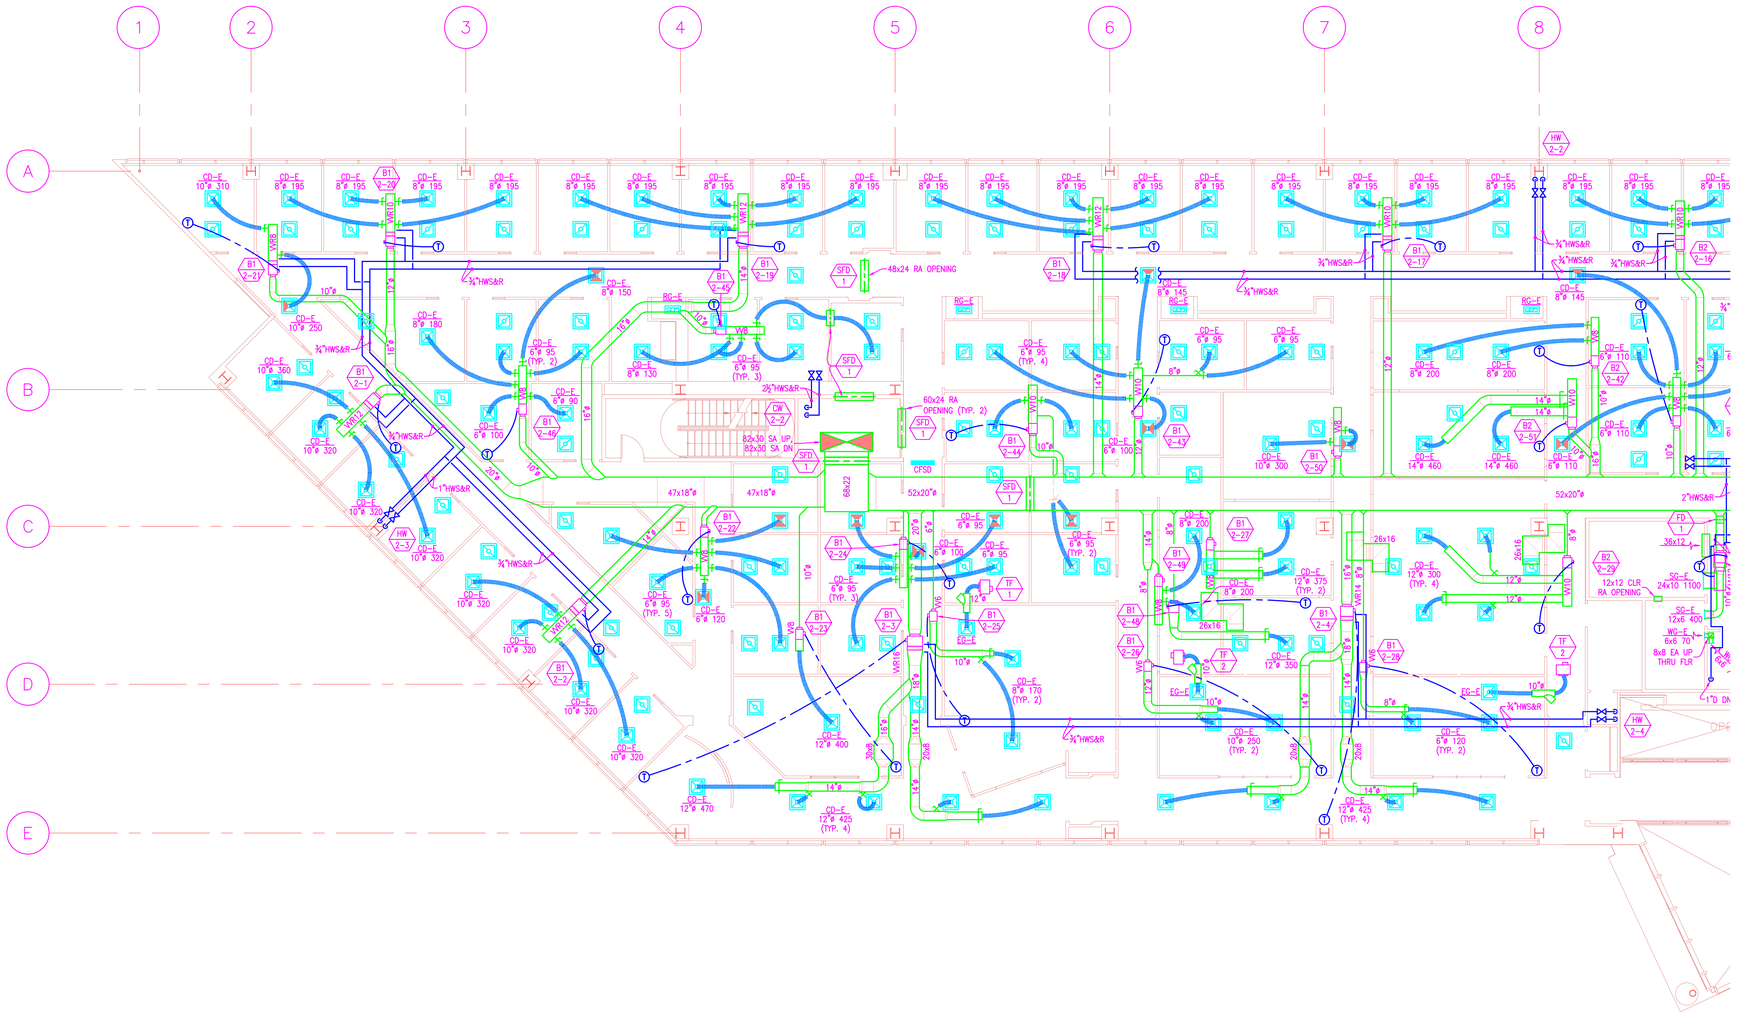

M2.2-BW BUILDING B 2ND FLOOR WEST HVAC PLAN

1/8"=1'-0"

Andy's Best CAD
1323 Carlyle Park Circle
Highlands Ranch, CO 80129
303-808-3352
andysbestcad@yahoo.com
www.andysbestcad.com

ABC NO: H06 DATE: 02/16/16

ISSUE:

NO:	DATE:	ISSUE:

DRAWN: A. LANDT
DESIGNED:
CHECKED:
CLIENT JOB NO.:
DATE: 02/16/16
FILE: ABC-H06-02-M22-BC

DRAWING TITLE:
BUILDING B
2ND FLOOR WEST
HVAC PLAN

DRAWING NUMBER:
M2.2-BW

©2016 ANDY'S BEST CAD, ALL RIGHTS RESERVED. THIS DRAWING IS THE PROPERTY OF ANDY'S BEST CAD AND IS PROTECTED BY COPYRIGHT LAWS OF THE UNITED STATES OF AMERICA. ANY UNAUTHORIZED USE OF THE INFORMATION CONTAINED HEREIN OR PART THEREOF IS STRICTLY PROHIBITED. RECEIPT OR POSSESSION THEREOF DOES NOT CONFER OR TRANSFER ANY RIGHT TO MAKE, COPY MANUFACTURE AND/OR SELL EITHER THE DRAWING OR THE ITEMS SHOWN THEREIN.