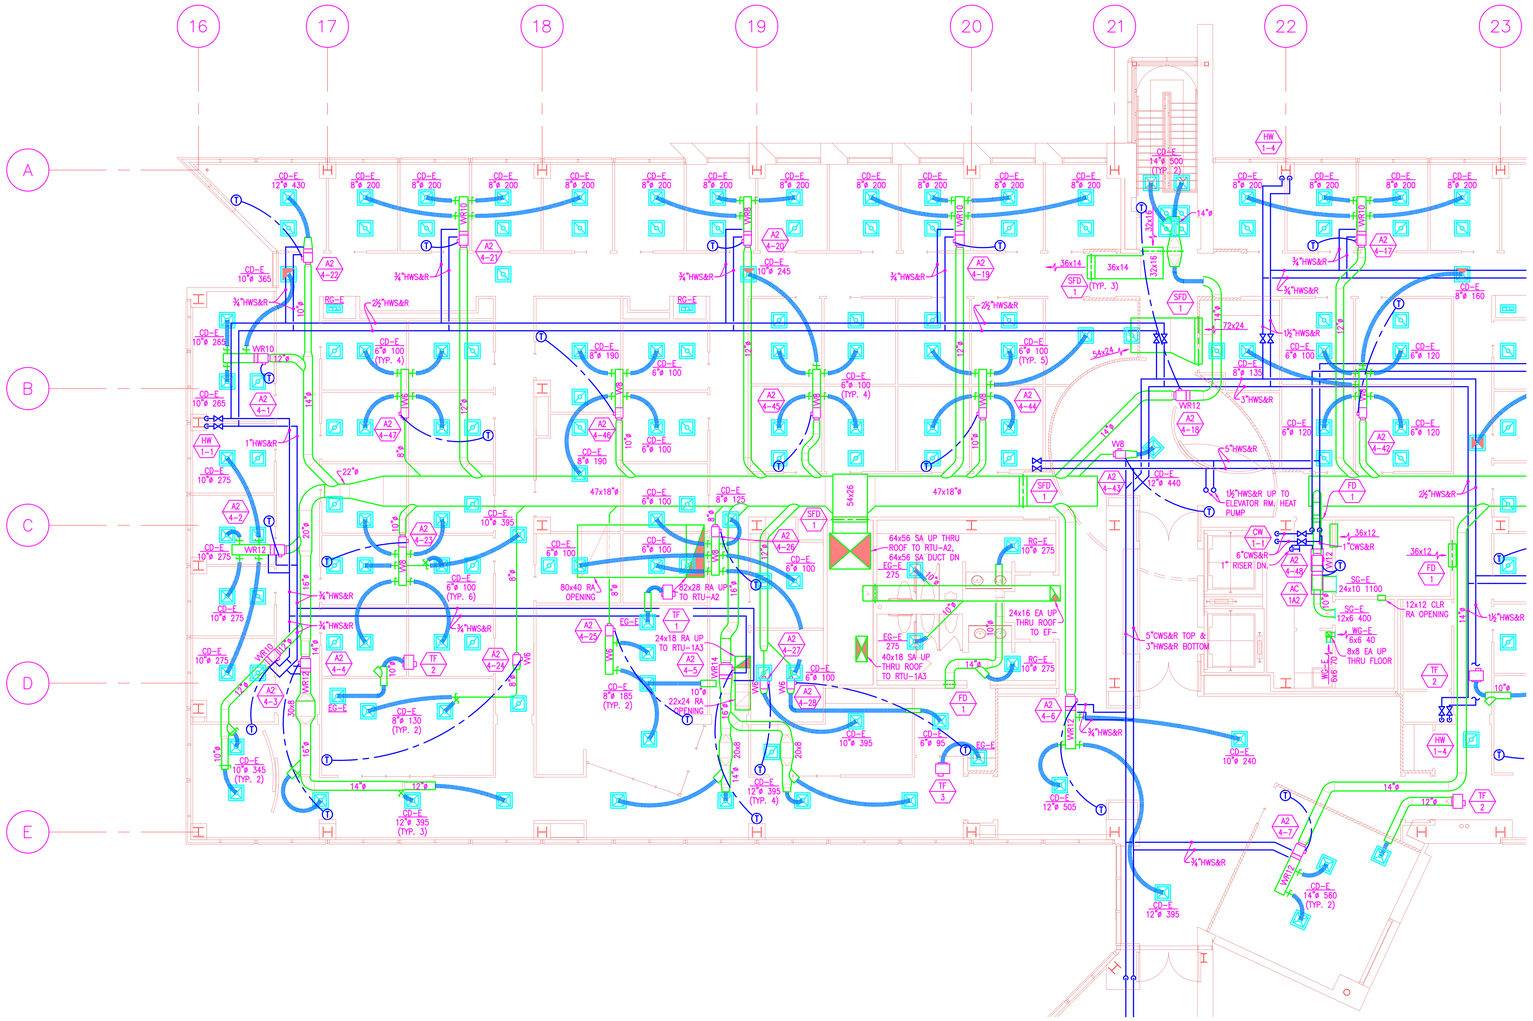

ABC NO: H06 DATE: 02/16/16

Andy's Best CAD
1323 Carlyle Park Circle
Highlands Ranch, CO 80129
303-808-3352
andysbestcad@yahoo.com
www.andysbestcad.com

ISSUE:

NO:	DATE:	ISSUE:

DRAWN: A. LANDT
DESIGNED:
CHECKED:
CLIENT JOB NO.:
DATE: 02/16/16
FILE: ABC-H06-04-M24-AD.dwg

DRAWING TITLE:
BUILDING A
4TH FLOOR WEST
HVAC PLAN

DRAWING NUMBER:
M2.4-AW

M2.4-AW BUILDING A 4TH FLOOR WEST HVAC PLAN
1/8"=1'-0"

THIS DRAWING IS THE PROPERTY OF ANDY'S BEST CAD AND IS PROTECTED BY COPYRIGHT LAWS OF THE UNITED STATES OF AMERICA. ANY UNAUTHORIZED USE OF THE INFORMATION CONTAINED HEREIN OR PART THEREOF IS STRICTLY PROHIBITED. RECEIPT OR POSSESSION THEREOF DOES NOT CONFER OR TRANSFER ANY RIGHT TO MAKE, COPY, MANUFACTURE AND/OR SELL EITHER THE DRAWING OR THE ITEMS SHOWN THEREIN.
©2016 ANDY'S BEST CAD, ALL RIGHTS RESERVED.