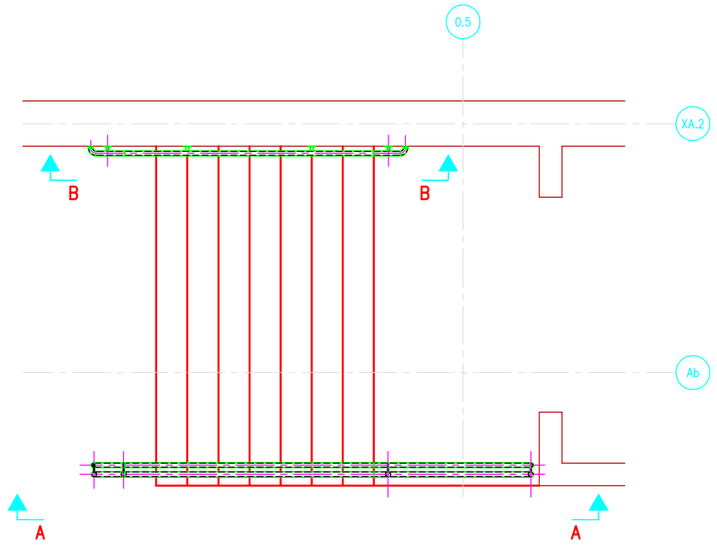

PLAN

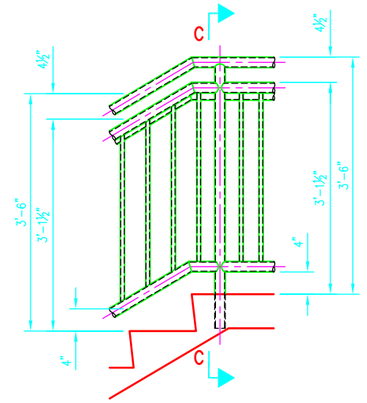

DETAIL A

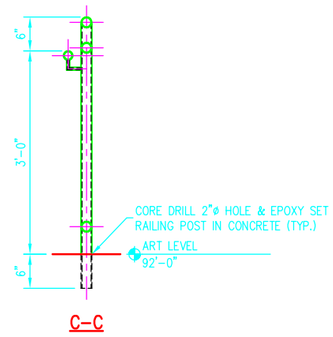

C-C

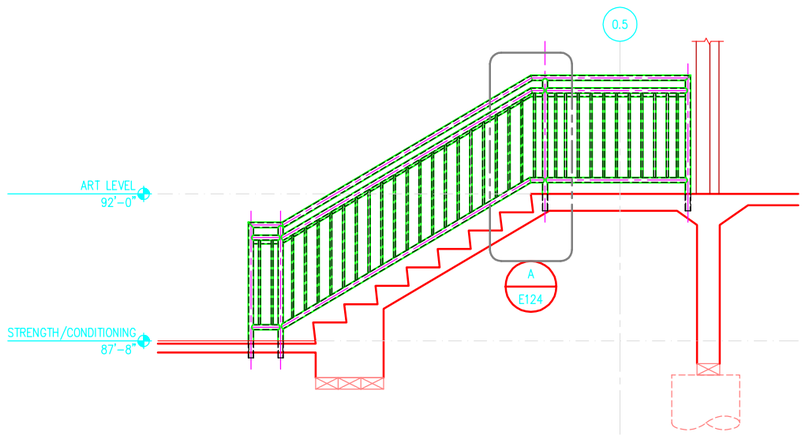

A-A

RAILING TYPE L2

27RTL2

RE: SHT. A4.02, DETAIL 1
RE: SHT. A3.41, DETAIL 11

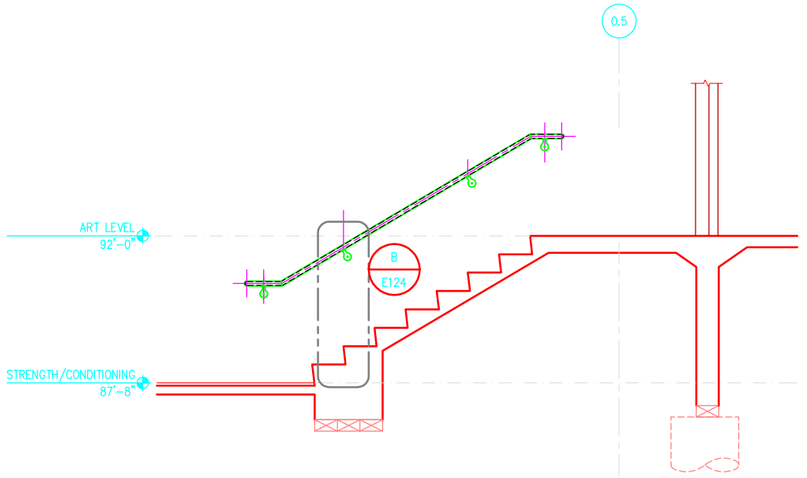

B-B

RAILING TYPE M3

31RTM3

RE: SHT. A4.02, SECT. 2
RE: SHT. A3.41, DETAIL 12

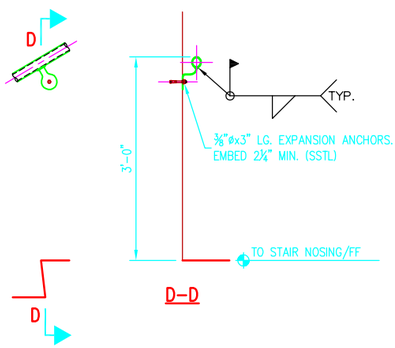

D-D

DETAIL B

RAILING BRACKET

DATE:

REV: | REVISION DESCRIPTION:

ANDY'S BEST CAD
9715 S. MERIMBULA ST.
LITTLETON, CO 80130
303-791-1622
WWW.ANDYSBESTCAD.COM

DRAWN: A.LANDT
DESIGNED: A.LANDT
CLIENT: TRYBA ARCH.
DATE: 05/04/09
SCALE: 1/2"=1'-0"

PROJECT:
UNIVERSITY
ATHLETIC STADIUM
STRUCTURAL STEEL
HANDRAILS AND RAILINGS

DRAWING TITLE:
TYPE L2 & M3
RAILING ERECTION

DRAWING NO.:
E124
OF

©2009 ANDY'S BEST CAD, ALL RIGHTS RESERVED. THIS DRAWING IS THE PROPERTY OF ANDY'S BEST CAD AND IS PROTECTED BY COPYRIGHT LAWS OF THE UNITED STATES OF AMERICA. ANY UNAUTHORIZED USE OF THE INFORMATION CONTAINED HEREON OR PART THEREOF IS STRICTLY PROHIBITED. RECEIPT OR POSSESSION THEREOF DOES NOT CONFER OR TRANSFER ANY RIGHT TO MANF., COPY MANUFACTURE AND/OR SELL EITHER THE DRAWING OR THE ITEMS SHOWN THEREIN.