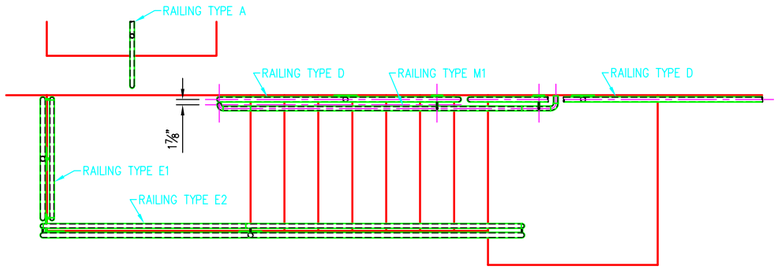

PLAN

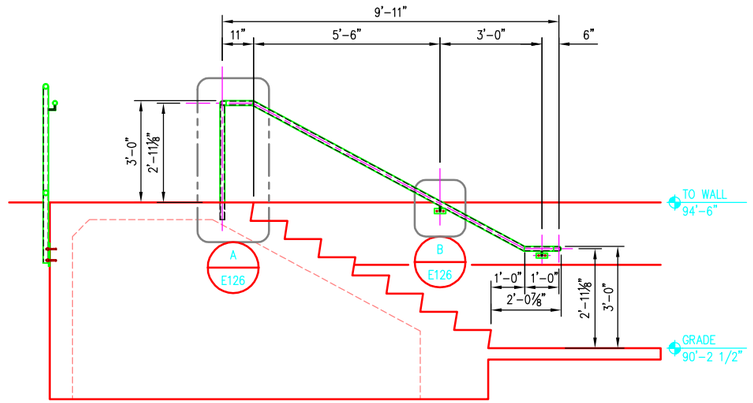

ELEVATION

RAILING TYPE M1

31RTM1

RE: SHT. A4.02, ELEV. 8
RE: SHT. A3.41, DETAIL 12
(NOTE: RAILING TYPE D & E2 NOT SHOWN FOR CLARITY)

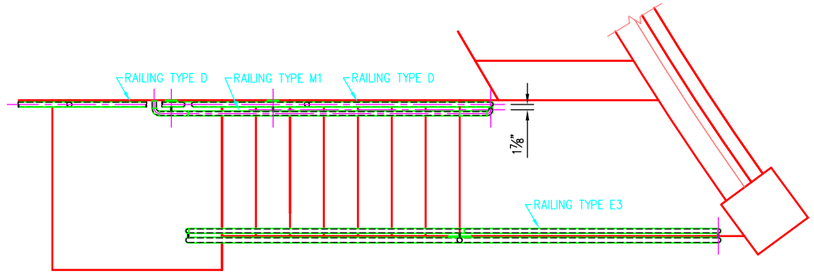

PLAN

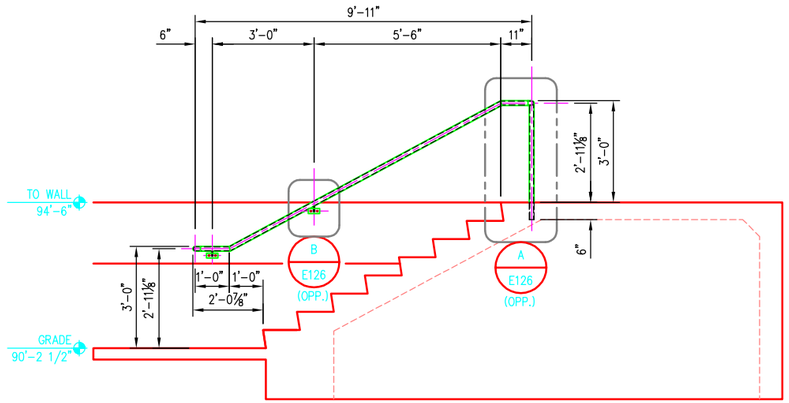

ELEVATION

RAILING TYPE M2

31RTM2

RE: SHT. A4.02, ELEV. 8
RE: SHT. A3.41, DETAIL 12
(NOTE: RAILING TYPE D & E3 NOT SHOWN FOR CLARITY)

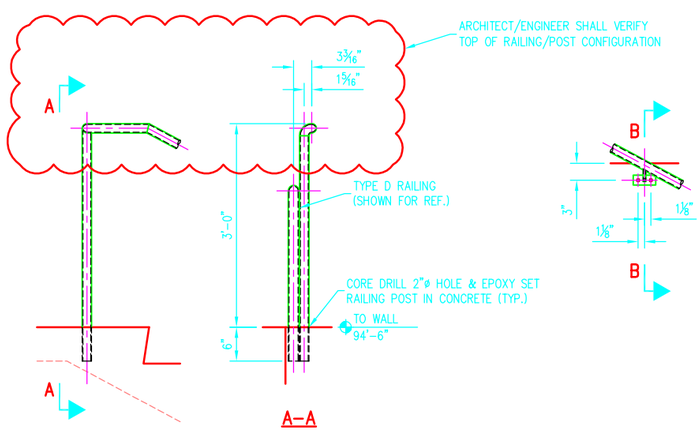

A–A

DETAIL A

DETAIL B

RAILING BRACKET
(TYP. 2 LOCATIONS)

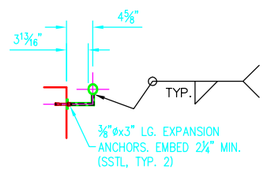

B–B

©2009 ANDY'S BEST CAD, ALL RIGHTS RESERVED. THIS DRAWING IS THE PROPERTY OF ANDY'S BEST CAD AND IS PROTECTED BY COPYRIGHT LAWS OF THE UNITED STATES OF AMERICA. ANY UNAUTHORIZED USE OF THE INFORMATION CONTAINED HEREIN OR PART THEREOF IS STRICTLY PROHIBITED. RECEIPT OR POSSESSION THEREOF DOES NOT CONFER OR TRANSFER ANY RIGHT TO MANF., COPY MANUFACTURE AND/OR SELL EITHER THE DRAWING OR THE ITEMS SHOWN THEREIN.

REV:	REVISION DESCRIPTION:	DATE:

ANDY'S BEST CAD
9715 S. MERIMBULA ST.
LITTLETON, CO 80130
303-791-1622
WWW.ANDYSBESTCAD.COM

DRAWN: A.LANDT
DESIGNED: A.LANDT
CLIENT:
DATE: 05/04/09
SCALE: 1/2"=1'-0"

PROJECT:
UNIVERSITY
ATHLETIC STADIUM
STRUCTURAL STEEL
HANDRAILS AND RAILINGS

DRAWING TITLE:
TYPE M1 & M2
RAILING ERECTION

DRAWING NO.:
E126
OF