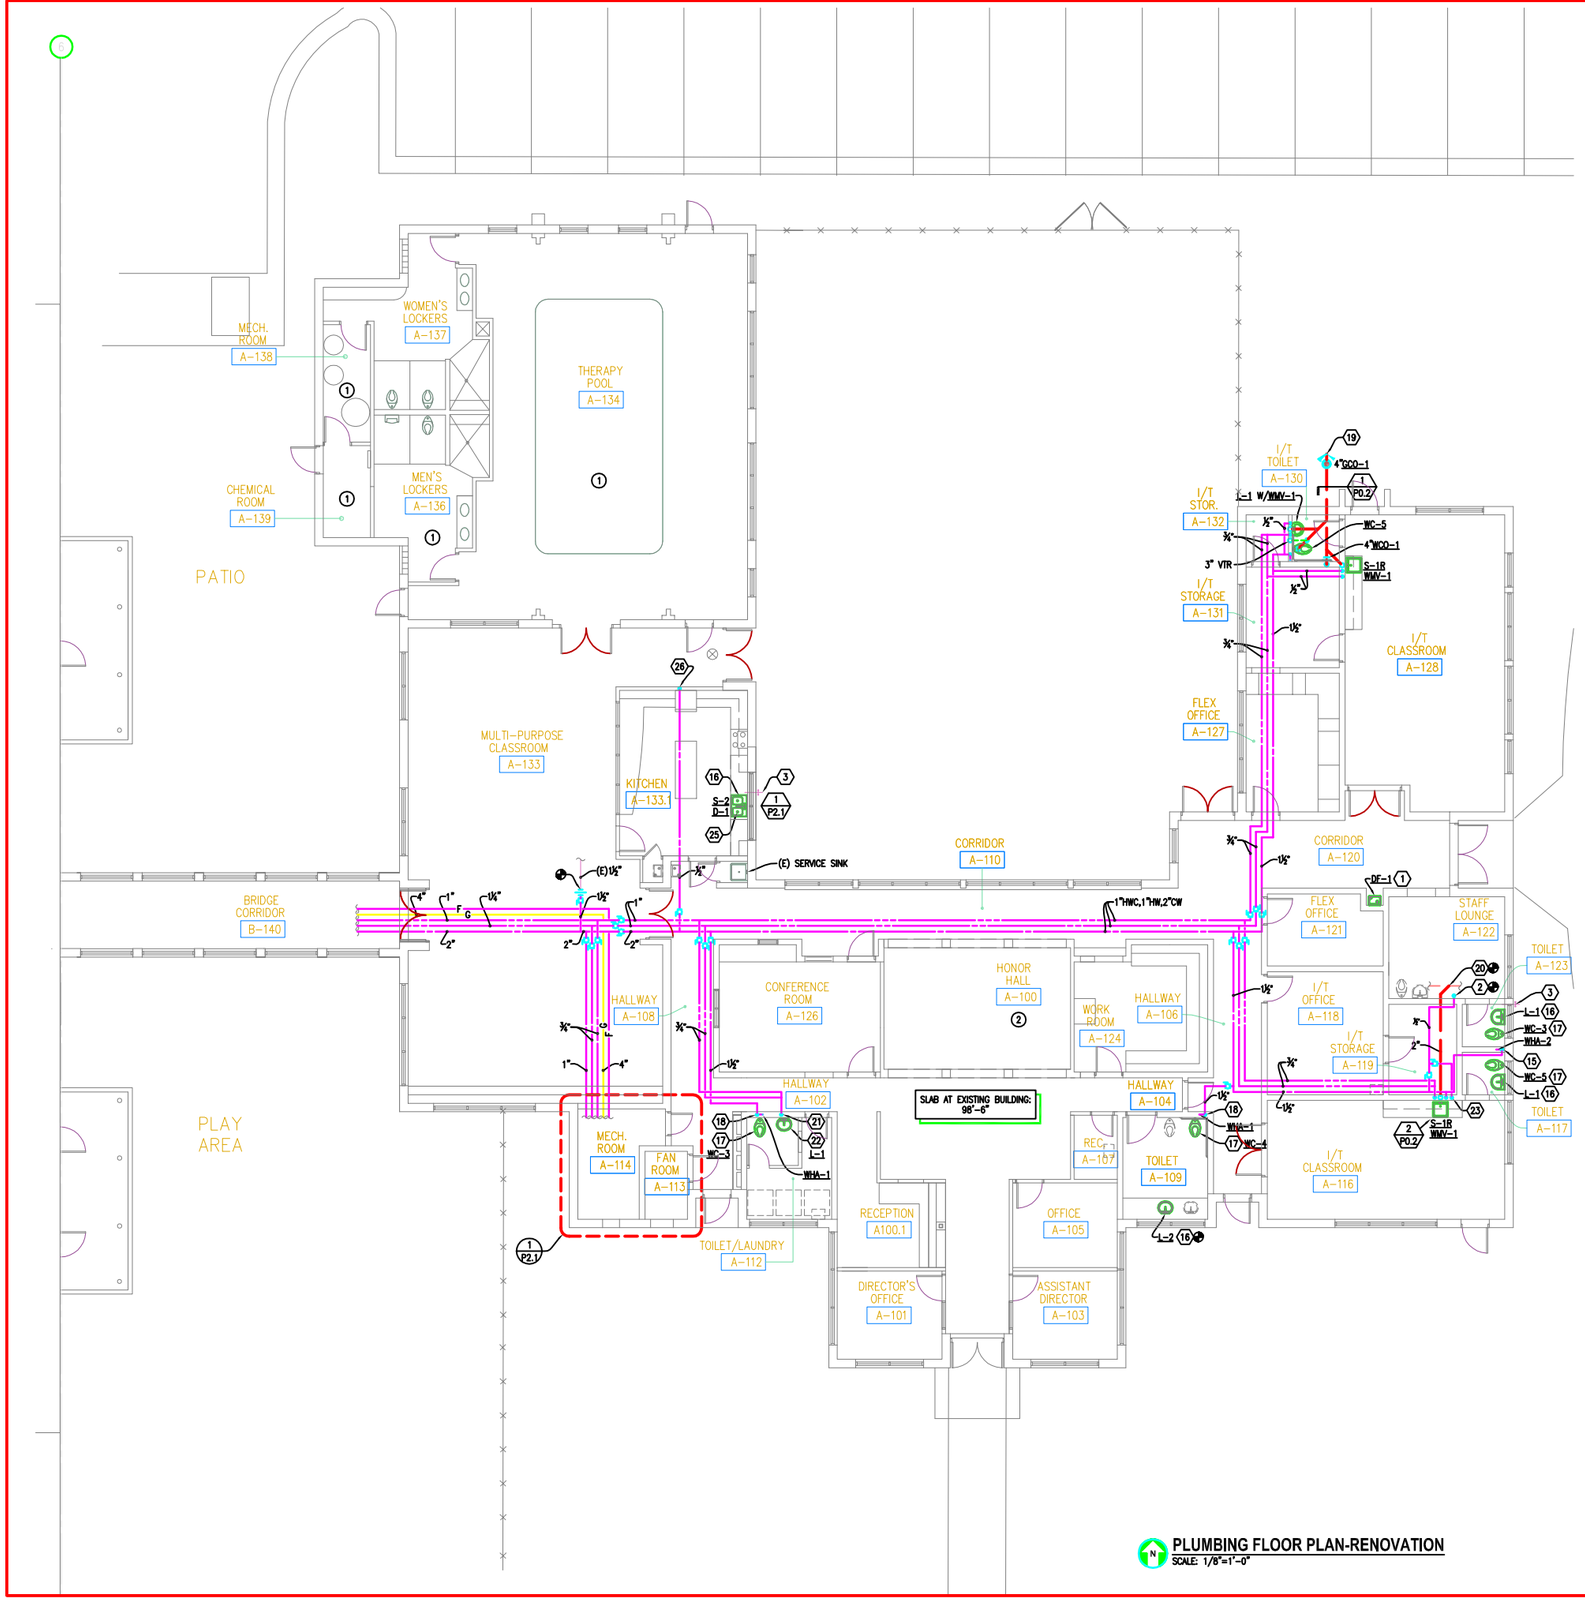

PLUMBING FLOOR PLAN-RENOVATION
SCALE: 1/8"=1'-0"

DRAWING NOTES

1. CONNECT DF-1 TO EXISTING PIPING WITHIN WALL, REVISE CONCEALED PIPING AND ROUGH-IN AS REQUIRED FOR NEW INSTALLATION.
2. RECONNECT (E) ½" CW FEED TO EVAPORATIVE COOLER, VERIFY EXACT LOCATION.
3. PROVIDE HOSE THREAD OUTLET VACUUM BREAKER ON (E) WALL HYDRANTS.
4. CONNECT ¾" HWC TO (E) AT FLOOR, PROVIDE BALANCING VALVE AT CONNECTION.
5. CONNECT ¾" HW TO (E) ¾" ACTIVE PIPING.
6. 1" CW, ¾" HW, ¾" HWC & 4" G, SEE PLAN AT LEFT FOR CONTINUATION.
7. ¾" CW, CONNECT TO (E) WALL HYDRANT.
8. ½" CW, CONNECT TO (E) EVAPORATIVE COOLER FEED LINE.
9. 1½" G UP, CONNECT TO (E) GAS PIPE AT CEILING. PROVIDE GAS VALVE AT CONNECTION.
10. COORDINATE W/UTILITY COMPANY FOR INSTALLATION OF NEW GAS SERVICE AND METER, SEE TOTAL CONNECTED GAS LOAD SCHEDULE SHEET P0.2.
11. ¾" CW, PROVIDE ISOLATION VALVE, DROP AND CONNECT TO (E) PIPING AT FLOOR.
12. ¾" RPBP-2 MOUNT NO HIGHER THAN 4'-0" A.F.F., EXTEND ¾" CW TO BOILER SYSTEM MAKE-UP CONNECTION, RE: HVAC.
13. 2½" G DOWN, PROVIDE 1" G TAKE-OFF TO HV-1, CONTINUE 2" G DOWN, EXTEND AND CONNECT TO BOILER, RE: HVAC.
14. 1" G TO UNIT HEATER (HV-1), RE: HVAC.
15. 1½" CW DOWN WITHIN WALL, EXIT WALL AND CONNECT TO WATER CLOSETS, SEE ARCHITECTURAL DRAWINGS FOR PIPE ENCLOSURES.
16. RECONNECT TO (E) HW, CW, W & V PIPING, REVISE (E) PIPING AS REQUIRED BY NEW FIXTURE CONNECTIONS. PROVIDE WMV-1 BELOW LAV.
17. RECONNECT TO (E) W & V BELOW FLOOR, REVISE (E) PIPING AS REQUIRED BY NEW FIXTURE CONNECTIONS.
18. 1½" CW DOWN IN WALL, PROVIDE WHA-1 (W/AP) AND CONNECT TO WATER CLOSET.
19. 4" BUILDING DRAIN, SEE CIVIL FOR CONTINUATION, I.E. @ BUILDING WALL = 96'-0". FIELD COORDINATE EXACT ELEVATIONS PRIOR TO STARTING CONSTRUCTION.
20. 2" W BELOW FLOOR, CONNECT TO (E). FIELD VERIFY EXACT LOCATION AND ELEVATION PRIOR TO COMMENCING INSTALLATION, COORDINATE FLOOR CUT & PATCH W/G.C.
21. ½" HW DOWN IN WALL, CONNECT TO LAVATORY.
22. REVISE (E) CW, W & V WITHIN WALL AND CONNECT TO (N) LAVATORY, COORDINATE W/G.C. FOR WALL CUT REQUIRED FOR CARRIER INSTALLATION, PROVIDE WMV-1 BELOW LAV.
23. ¾" DRAIN DOWN, DROP IN WALL AND CONNECT TO AIR GAP FITTING BELOW COUNTER.
24. 2½" G CONNECT TO (E) SERVING (E) BOILER AND (E) H&V UNIT DURING PHASE I CONSTRUCTION.
25. PROVIDE 2-WAY HW STOP VALVE CONNECT TO S-2 AND DISHWASHER, SEE ARCH. PLANS.
26. ½" CW DOWN TO ICE MAKER CONNECTION, PROVIDE STOP VALVE.

FIRE SPRINKLER NOTES

1. PROVIDE WAX COATED SPRINKLERS THIS AREA.
2. PROVIDE SPRINKLERS AT HIGH VOLUME THIS AREA PER NFPA REQUIREMENTS, RE: ARCHITECTURAL.
3. DRYPIPE VALVE, COMPRESSOR AND ACCESSORIES, EXTEND DRYPIPE SPRINKLER SYSTEM THROUGHOUT ATTIC.
4. FIRE SPRINKLER MAIN, EXTEND ABOVE CEILING ADJACENT TO WATER PIPING BACK TO FIRE SERVICE ENTRY, SEE P2.2.

GENERAL NOTES

1. COORDINATE W/G.C. FOR CUT AND PATCH OF (E) WALLS AND FLOOR AS MAY BE REQUIRED FOR NEW PLUMBING AND FIRE SPRINKLER SYSTEM INSTALLATION.
2. NEW DRYPIPE SPRINKLER SYSTEM SHALL BE PROVIDED THROUGHOUT (E) BUILDING, RE: PROJECT MANUAL.

ABC NO: P02 DATE: DATE

Andy's Best CAD
9715 South Merimbula Street
Littleton, Colorado 80130
303-791-1622
andysbestcad@yahoo.com
www.andysbestcad.com

ISSUE:

NO:	DATE:	ISSUE:

DRAWN: ALANDT
DESIGNED:
CHECKED:
CLIENT JOB NO.:
DATE: 02/04/09
FILE: ABC-P02-P21.dwg

DRAWING TITLE:
PLUMBING FLOOR PLAN RENOVATION

DRAWING NUMBER:
P2.1

© 2009 ABC'S BEST CAD, ALL RIGHTS RESERVED. THIS DRAWING IS THE PROPERTY OF ABC'S BEST CAD AND IS PROTECTED BY COPYRIGHT LAWS OF THE UNITED STATES OF AMERICA. ANY UNAUTHORIZED USE OF THE INFORMATION CONTAINED HEREIN, IN WHOLE OR IN PART, WITHOUT THE EXPRESSED WRITTEN CONSENT OF ABC'S BEST CAD IS PROHIBITED.