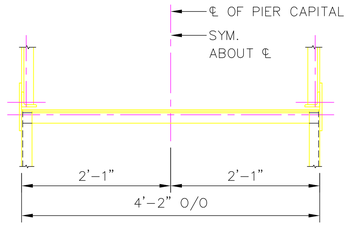

PLAN
BOTTOM AT END
OF WALKWAY

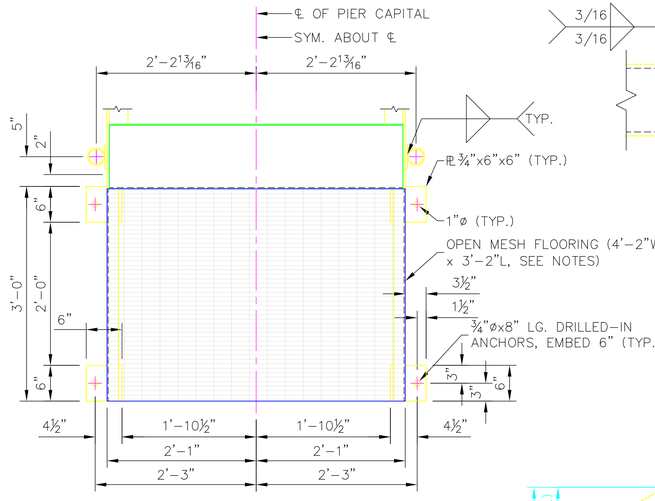

PLAN
BOTTOM OF STAIRS AT
TOP OF PIER NO. 6

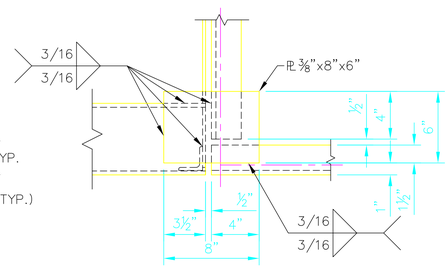

DETAIL B

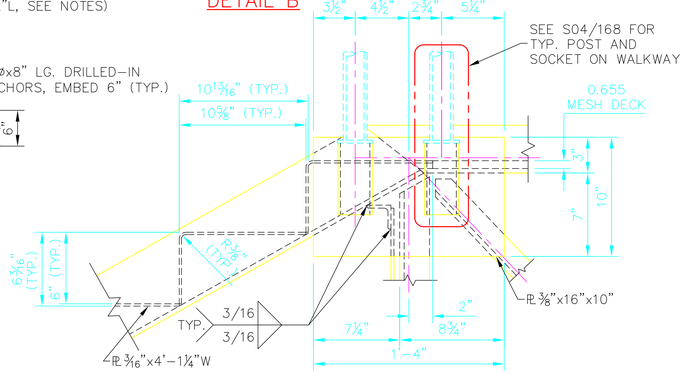

DETAIL A

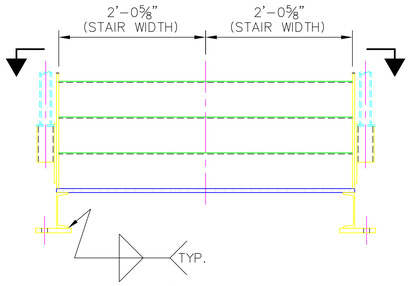

VIEW A–A
BOTTOM OF STAIRS AT
TOP OF PIER NO. 6

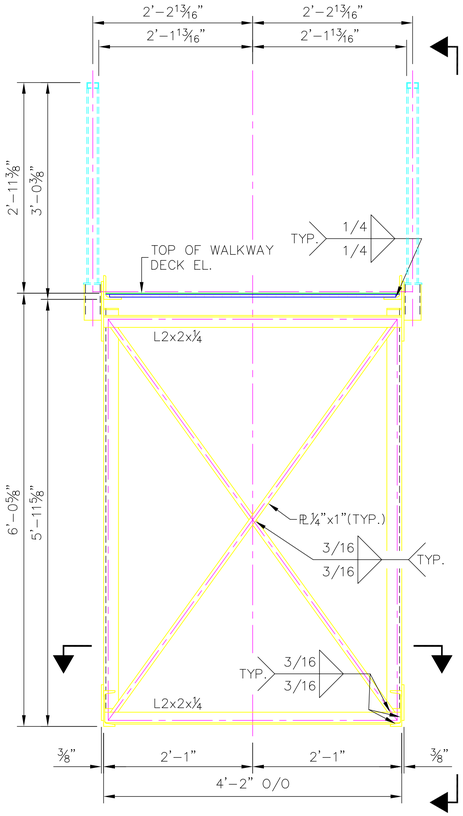

VIEW B–B
END OF WALKWAY

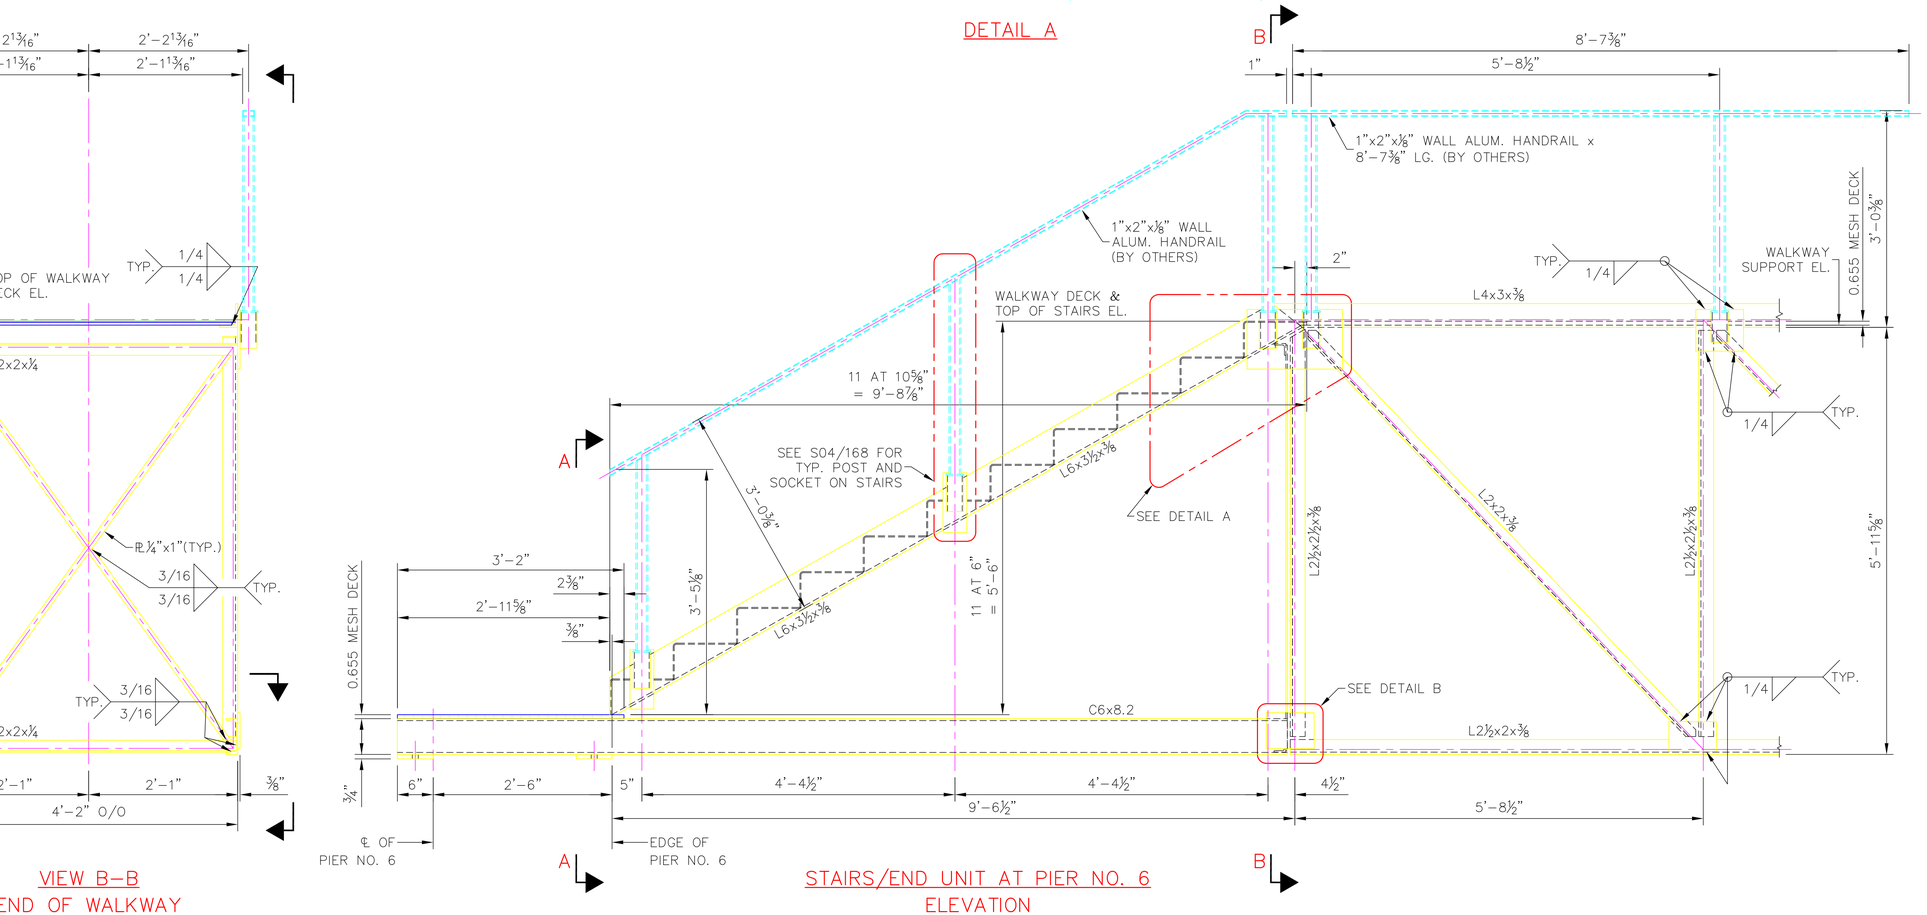

STAIRS/END UNIT AT PIER NO. 6
ELEVATION

ABC NO: JOB NO. DATE: DATE

Andy's Best CAD
9715 South Merimbula Street
Littleton, Colorado 80130
303-791-1622
andysbestcad@yahoo.com
www.andysbestcad.com

ISSUE:

NO:	DATE:	ISSUE:

DRAWN: A.LANDT
DESIGNED:
CHECKED:
CLIENT JOB NO.:
DATE: 05/08/07
FILE: ABC-S04-170

DRAWING TITLE:
EMERGENCY WALKWAY STAIR DETAILS

DRAWING NUMBER:
S04/170

© 2007 ANDY'S BEST CAD. ALL RIGHTS RESERVED. THIS DRAWING IS THE PROPERTY OF ANDY'S BEST CAD AND IS PROTECTED BY THE COPYRIGHT LAWS OF THE UNITED STATES OF AMERICA. ANY UNAUTHORIZED USE OR DUPLICATION OF THE INFORMATION CONTAINED HEREIN OR PART THEREOF IS STRICTLY PROHIBITED.