© 2014 ANY'S BEST CAD. ALL RIGHTS RESERVED. THIS DRAWING IS THE PROPERTY OF ANY'S BEST CAD AND IS PROTECTED BY COPYRIGHT LAWS OF THE UNITED STATES OF AMERICA. ANY UNAUTHORIZED USE OF THE INFORMATION CONTAINED HEREIN OR PART THEREOF IS STRICTLY PROHIBITED. RECEIPT OR POSSESSION THEREOF DOES NOT CONFER OR TRANSFER ANY RIGHT TO MAKE, COPY, MANUFACTURE AND/OR SELL EITHER THE DRAWING OR THE ITEMS SHOWN THEREIN.

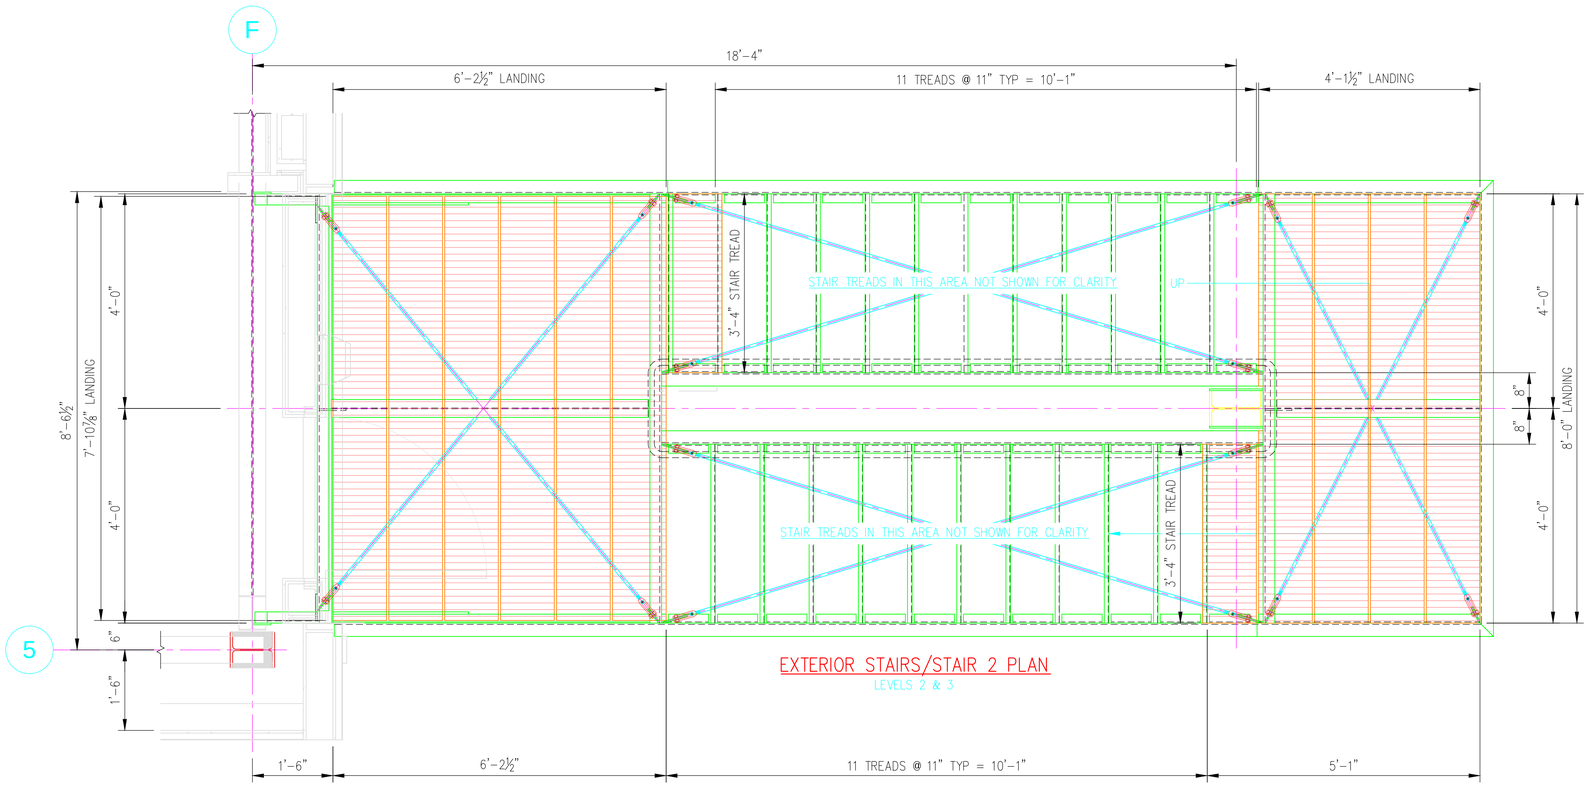

EXTERIOR STAIRS/STAIR 2 PLAN

LEVELS 2 & 3

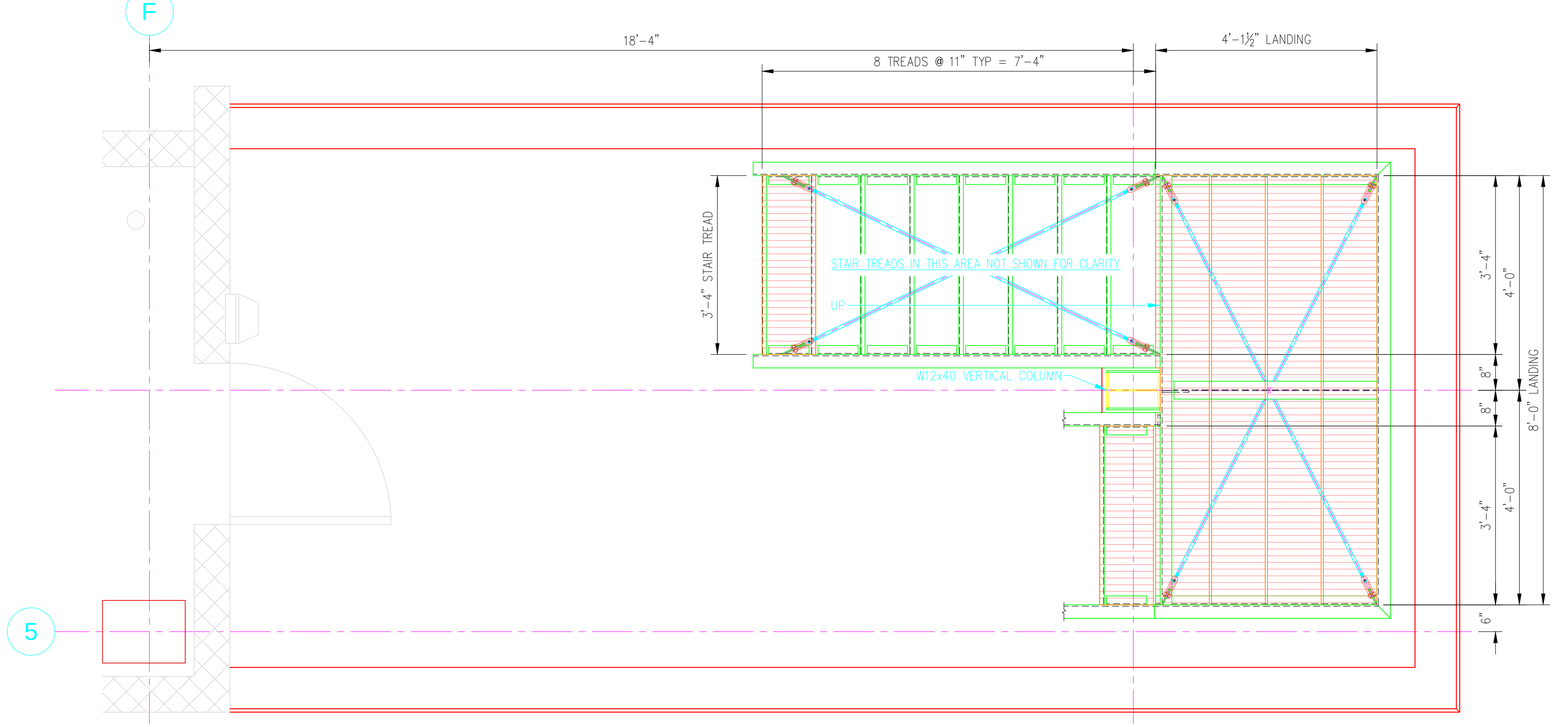

EXTERIOR STAIRS/STAIR 2 PLAN

LEVEL 1

NOT FOR CONSTRUCTION-FOR CLIENT REVIEW ONLY 08/22/14

REV:	REVISION DESCRIPTION:	DATE:

DRAWN: ABC
DESIGNED: – –
CLIENT:
DATE: 08/22/14
SCALE: 3/4"=1'-0"

PROJECT:
PROJECT NAME
PROJECT ADDRESS
EXTERIOR STAIRS/STAIR 2
ERECTION DRAWINGS

DRAWING TITLE:
STAIR STRUCTURE 2
GENERAL ARRANGEMENT
LEVELS 1,2,3 PLANS

DO NOT SCALE DRAWINGS. ALL DIMENSIONS IN FT & IN UNLESS NOTED OTHERWISE.

DRAWING NO.:
E103
OF