© 2022 ABC'S BEST DAY. ALL RIGHTS RESERVED. THIS DRAWING IS THE PROPERTY OF ABC'S BEST DAY AND IS PROTECTED BY COPYRIGHT LAWS OF THE UNITED STATES OF AMERICA. ANY UNAUTHORIZED USE OF THE INFORMATION CONTAINED HEREIN OR PART THEREOF, IS STRICTLY PROHIBITED. RECEIPT OR POSSESSION THEREOF DOES NOT CONFER OR TRANSFER ANY RIGHT TO MAKE, COPY, MANUFACTURE, AND/OR SELL EITHER THE DRAWING OR THE ITEMS SHOWN THEREIN.

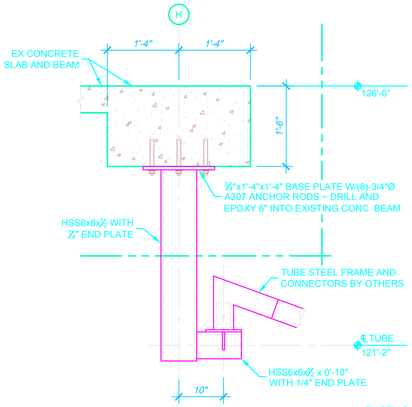

SECTION

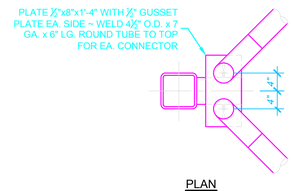

PLAN

E SHADE CONNECTION TO 3RD FLOOR UNDERSIDE
SCALE: 3/4"=1'-0"

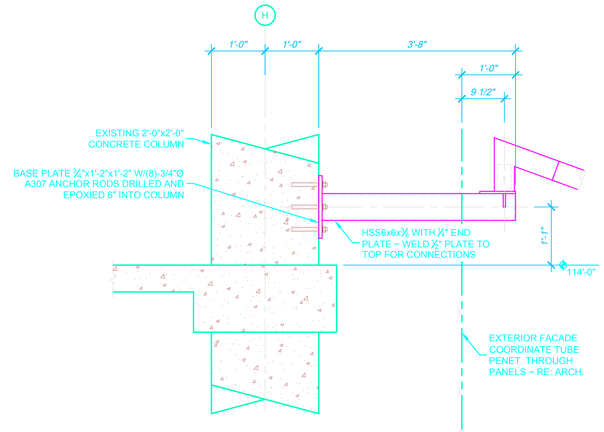

SECTION

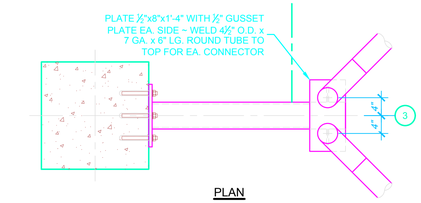

PLAN

C SHADE CONNECTION AT 2ND FLOOR COLUMN
SCALE: 3/4"=1'-0"

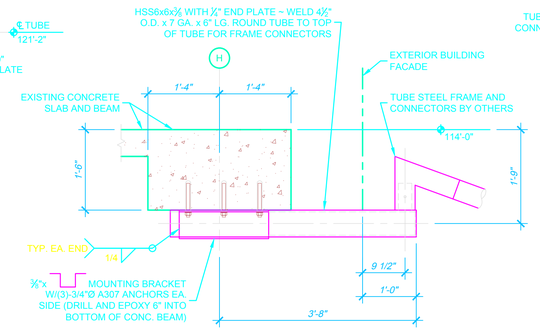

D SHADE CONNECTION TO 2ND FLOOR SLAB
SCALE: 3/4"=1'-0"

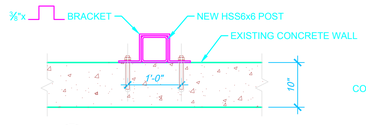

B TYPICAL BRACKET

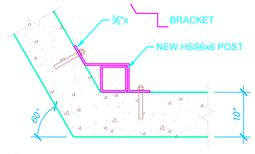

B.1 BRACKET AT WALL ANGLE

B PLAN VIEW AT WALL MOUNTING BRACKETS
SCALE: 3/4"=1'-0"

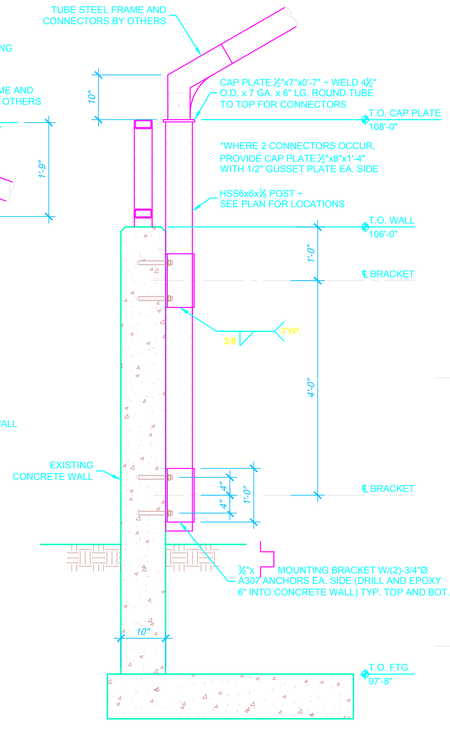

A SHADE CONNECTION TO EXISTING CONCRETE WALL
SCALE: 3/4"=1'-0"

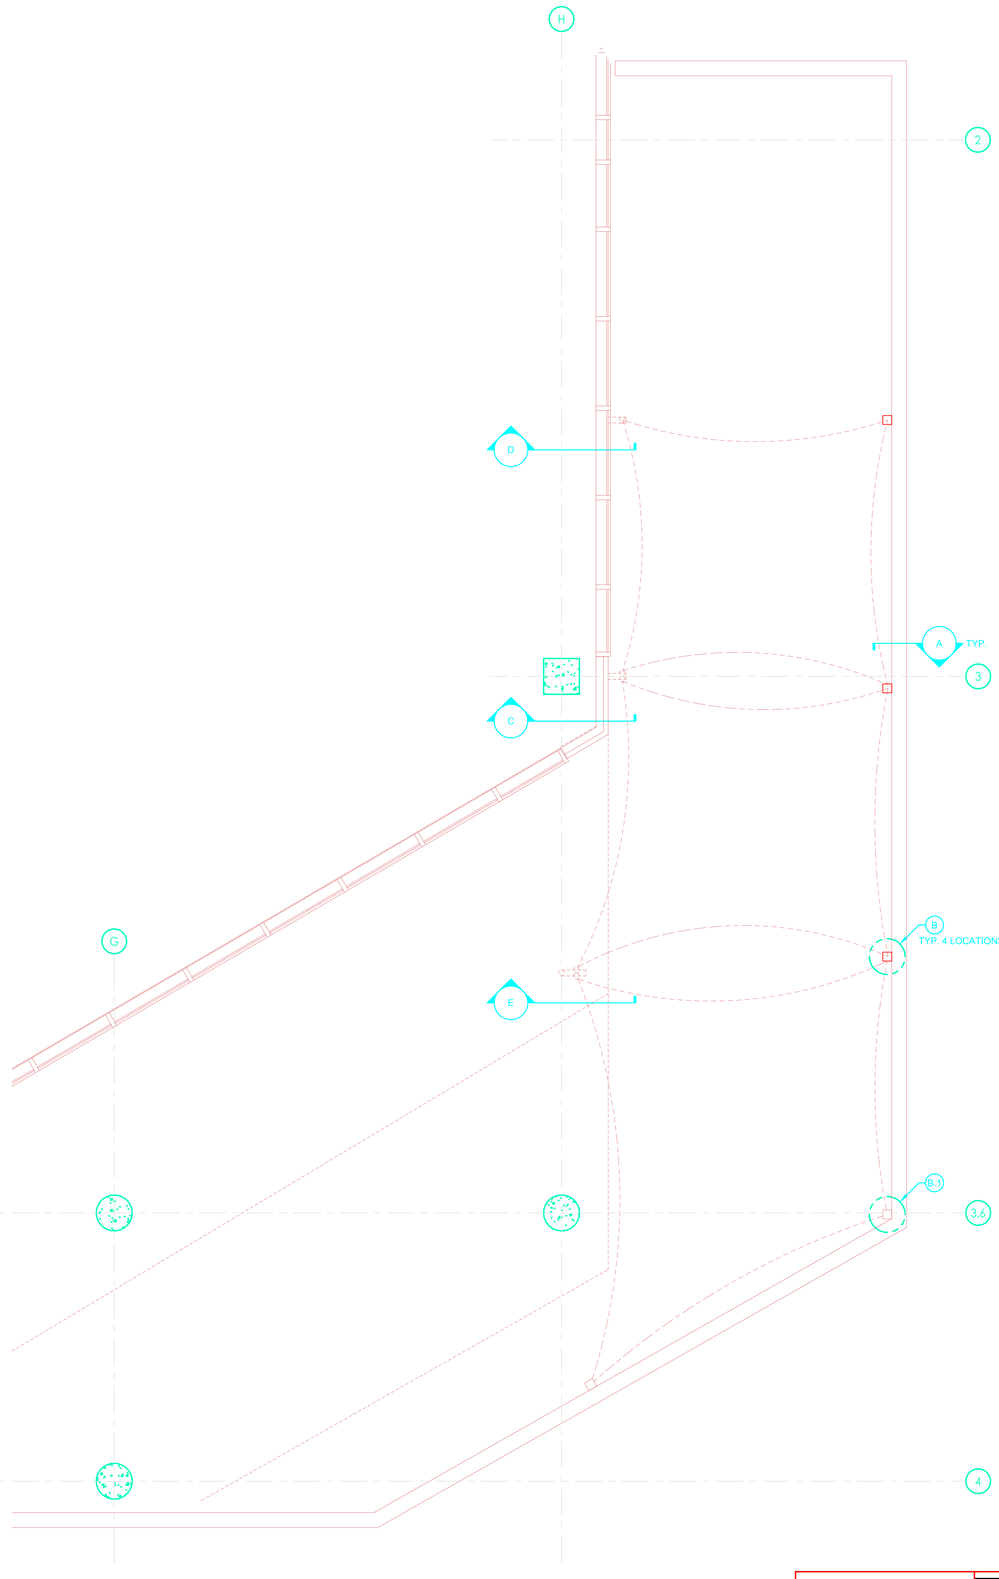

1 STRUCTURAL FLOOR PLAN - LEVEL 1
SCALE: 1/4"=1'-0"

REV:	REVISION DESCRIPTION:	DATE:

DRAWN: ABC
DESIGNED:
CLIENT:
DATE: 03/03/22
SCALE: AS SHOWN

PROJECT: FEDERAL BUILDING CANOPY STRUCTURE STRUCTURAL CONSTRUCTION DRAWINGS

DRAWING TITLE: STRUCTURAL FLOOR PLAN

DO NOT SCALE DRAWINGS. ALL DIMENSIONS IN FT. & IN UNLESS NOTED OTHERWISE.

DRAWING NO: S101
OF