© 2017 ANDY'S BEST CAD, ALL RIGHTS RESERVED. THIS DRAWING IS THE PROPERTY OF ANDY'S BEST CAD AND IS PROTECTED BY COPYRIGHT LAWS OF THE UNITED STATES OF AMERICA. ANY UNAUTHORIZED USE OF THE INFORMATION CONTAINED HEREIN OR PART THEREOF IS STRICTLY PROHIBITED. RECEIPT OR POSSESSION THEREOF DOES NOT CONFER OR TRANSFER ANY RIGHT TO MAKE, COPY, MANUFACTURE AND/OR SELL EITHER THE DRAWING OR THE IDEAS SHOWN THEREIN.

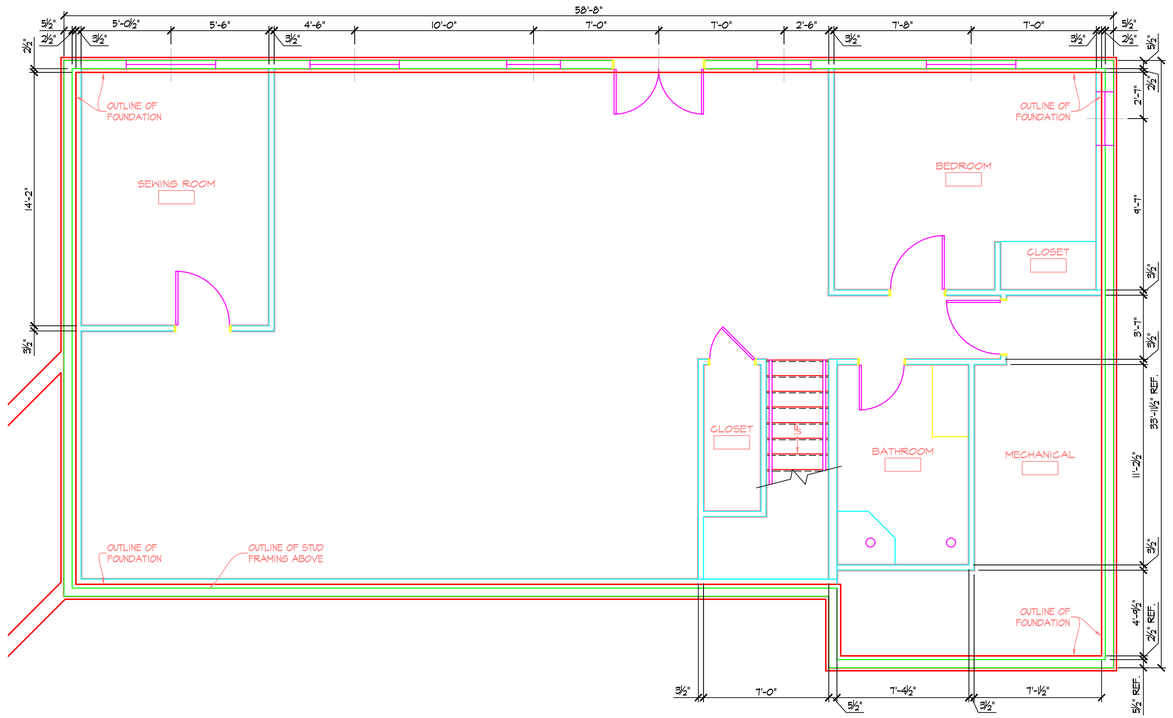

BASEMENT FLOORPLAN
SCALE: 1/4"=1'-0"

GENERAL NOTES:

1. DIMENSIONS SHOWN ARE FROM FACE OF STUD FRAMING TO FACE OF STUD FRAMING UNLESS NOTED OTHERWISE.

ARCHITECTURAL KEYNOTES:

(1) XXX

DO NOT SCALE DRAWINGS

ALL DIMS. IN FT. & INCHES UNLESS NOTED OTHERWISE

REV:	REVISION DESCRIPTION:	DATE:

ANDY'S BEST CAD
1323 CARLYLE PARK CIRCLE
HIGHLANDS RANCH, CO 80129
303-808-3352
WWW.ANDYSBESTCAD.COM

DRAWN: ABC
DESIGNED:
CLIENT:
DATE: 09/05/17
SCALE: 1/4"=1'-0"

PROJECT: RESIDENTIAL HOME

DRAWING TITLE: BASEMENT FLOORPLAN

DRAWING NO.: A1.1

OF