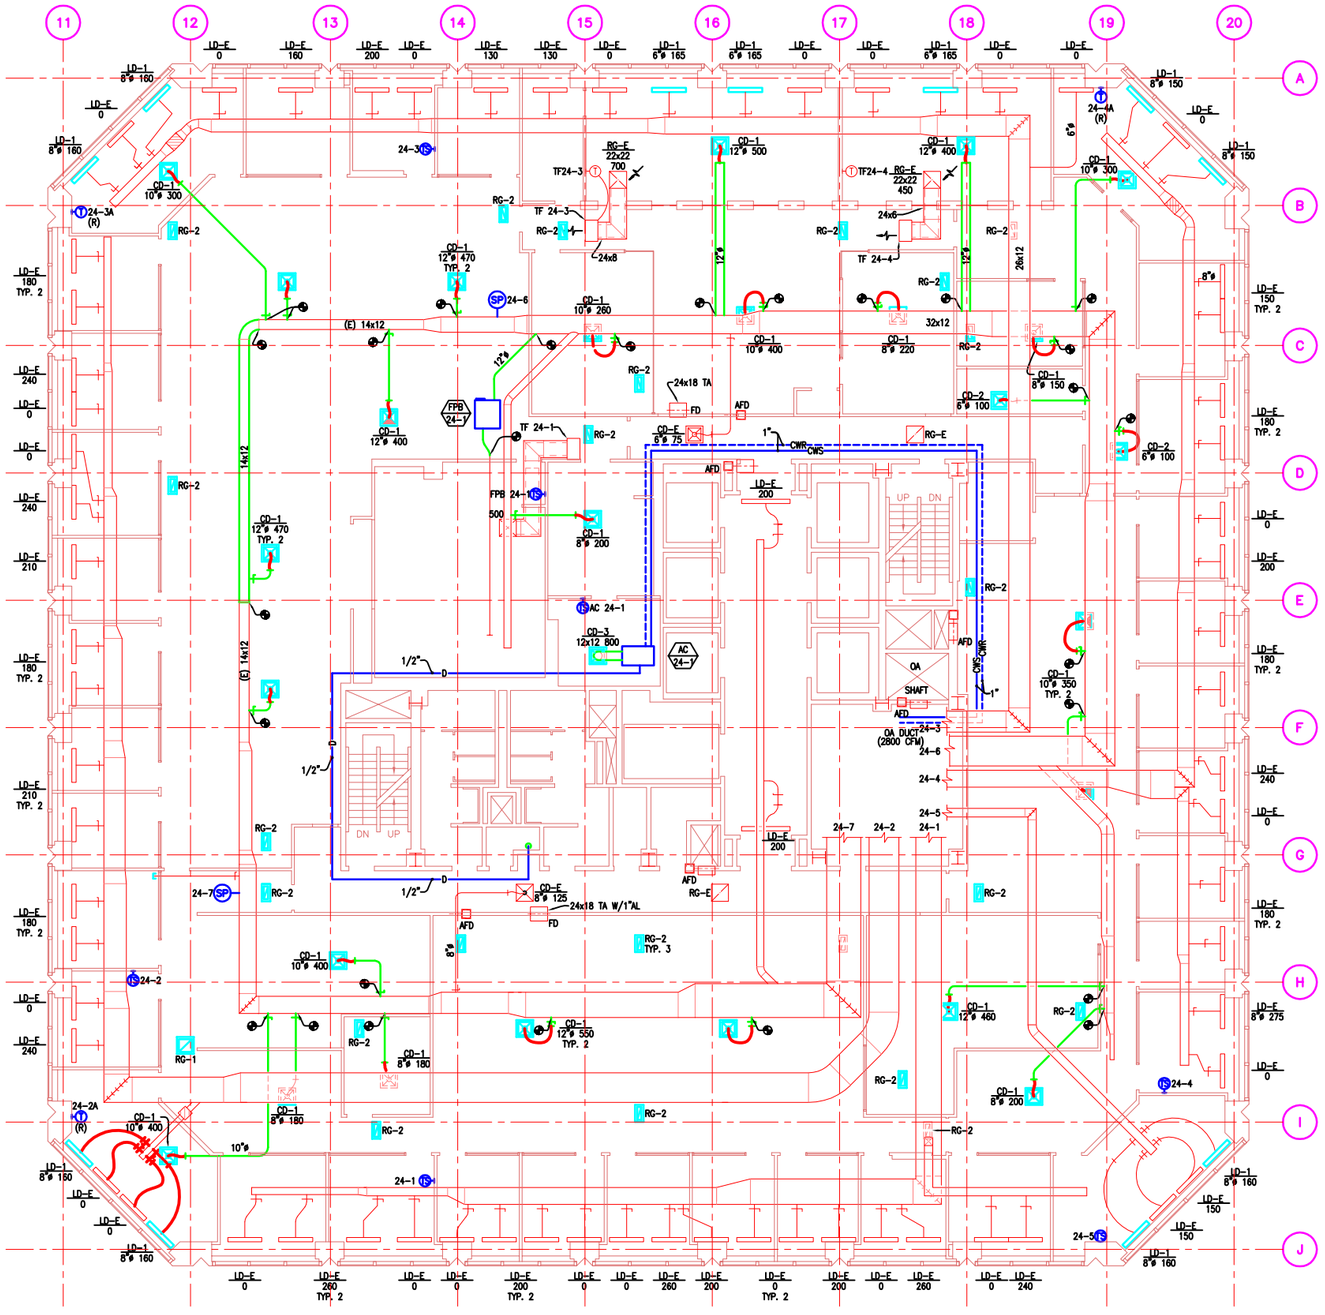

24TH FLOOR NEW MECHANICAL PLAN
SCALE: 1/8"=1'-0"

ABC NO: JOB NO. DATE: DATE

Andy's Best CAD
9715 South Merimbula Street
Littleton, Colorado 80130
303-791-1622
andysbestcad@yahoo.com
www.andysbestcad.com

ISSUE:

NO:	DATE:	ISSUE:

DRAWN: A.LANDT
DESIGNED:
CHECKED:
CLIENT JOB NO.:
DATE: 08/03/04
FILE: ABC-H01-24-M21.dwg

DRAWING TITLE:
24TH FLOOR NEW MECHANICAL PLAN

DRAWING NUMBER:
M2.1

©2004 ANDY'S BEST CAD. ALL RIGHTS RESERVED. THIS DRAWING IS THE PROPERTY OF ANDY'S BEST CAD AND IS PROTECTED BY COPYRIGHT LAWS OF THE UNITED STATES OF AMERICA. ANY UNAUTHORIZED USE OF THE INFORMATION CONTAINED HEREIN OR PART THEREOF IS STRICTLY PROHIBITED. RECEIPT OR POSSESSION THEREOF DOES NOT CONFER OR TRANSFER ANY RIGHT TO MAKE, COPY, MANUFACTURE AND/OR SELL EITHER THE DRAWING OR THE IDEAS SHOWN THEREIN.