


UPPER LEVEL MECHANICAL DEMOLITION PLAN
SCALE: 1/8"=1'-0"

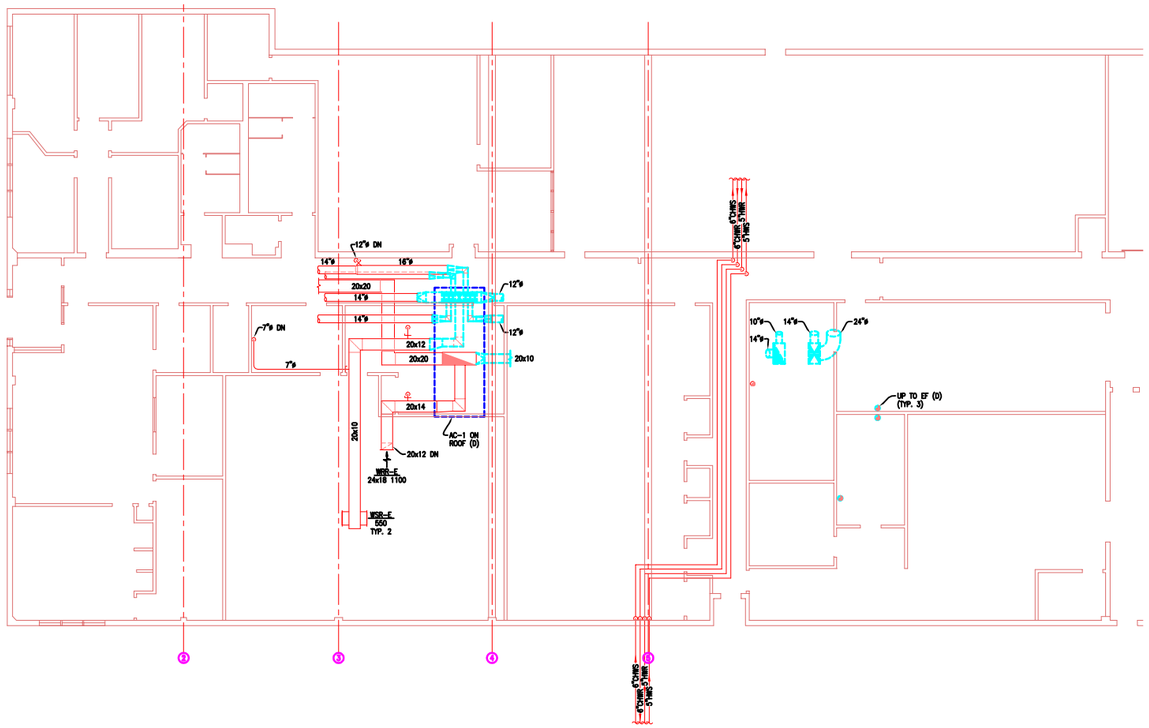


LOWER LEVEL MECHANICAL DEMOLITION PLAN
SCALE: 1/8"=1'-0"


Andy's Best CAD
9715 South Merimbula Street
Littleton, Colorado 80130
303-791-1622
andysbestcad@yahoo.com
www.andysbestcad.com


ABC NO: JOB NO. DATE: DATE

ISSUE:
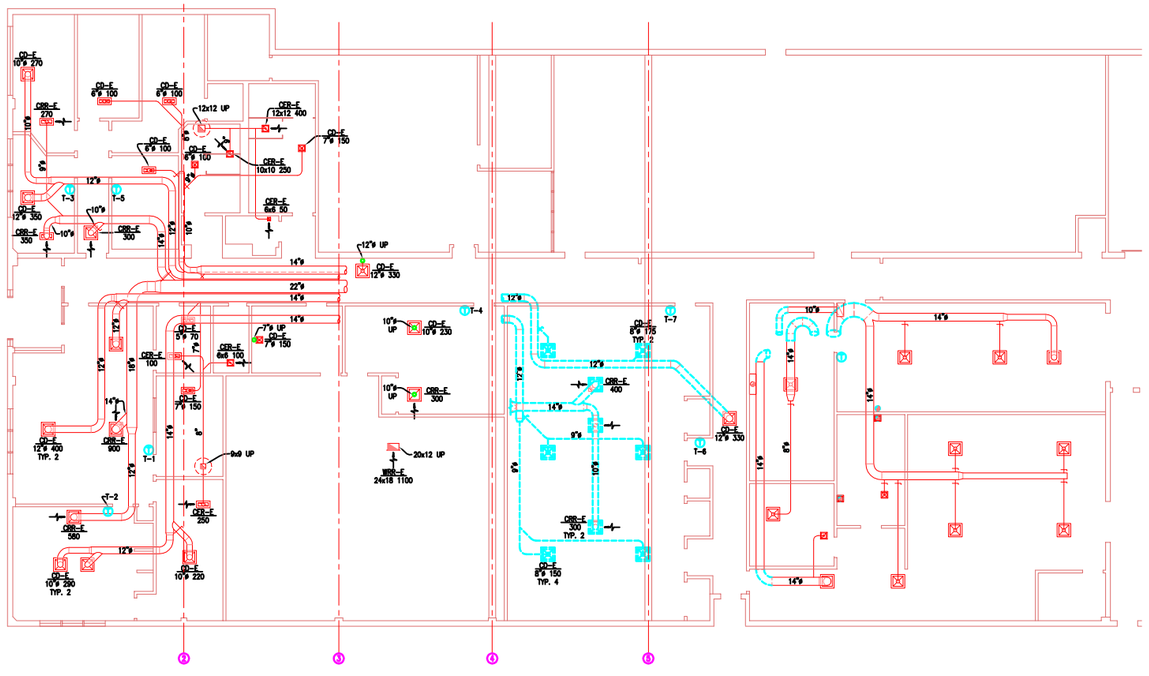
| NO: | DATE: | ISSUE: |
|---|---|---|

DRAWN: A.LANDT
DESIGNED:
CHECKED:
CLIENT JOB NO.:
DATE: 08/03/04
FILE: ABC-H02-01-M11.dwg

DRAWING TITLE:
**UPPER & LOWER LEVEL DEMOLITION MECHANICAL PLAN**

DRAWING NUMBER:
**M1.1**