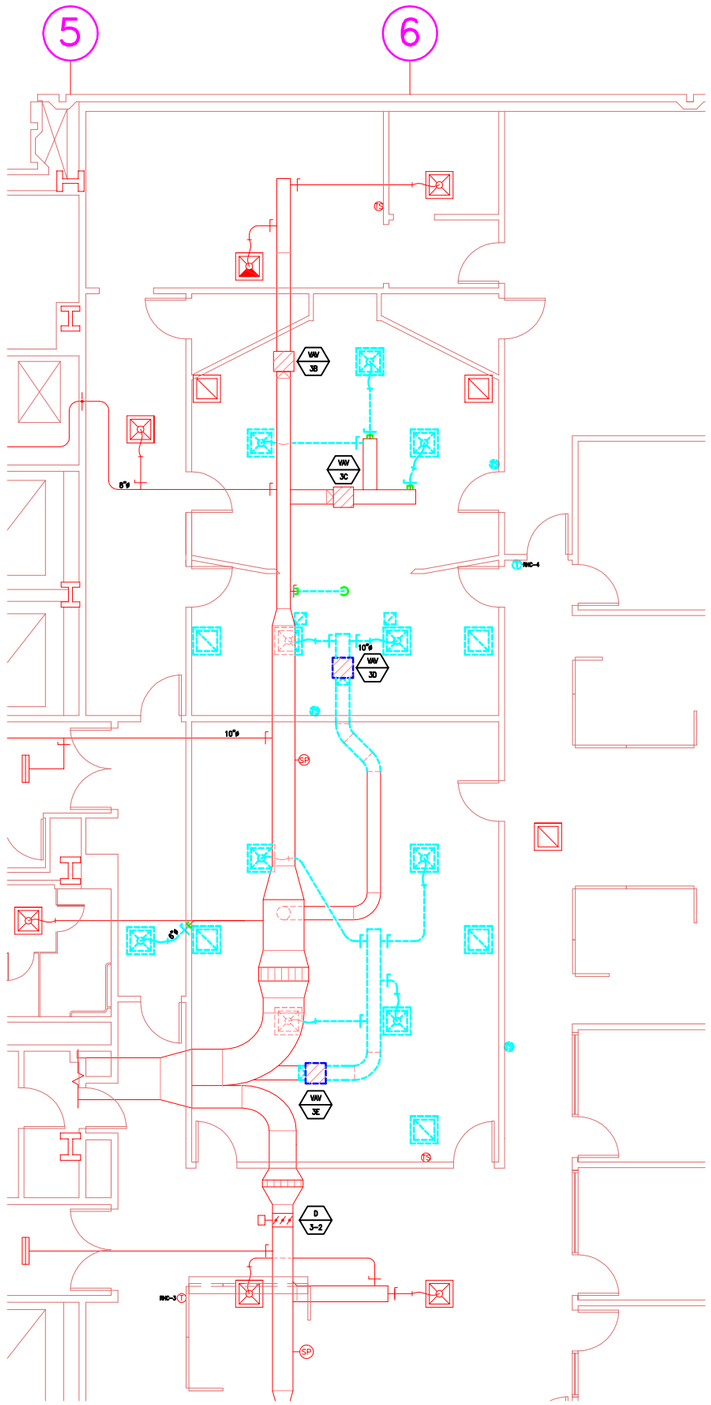

3RD FLOOR MECHANICAL DEMOLITION PLAN
SCALE: 1/4"=1'-0"

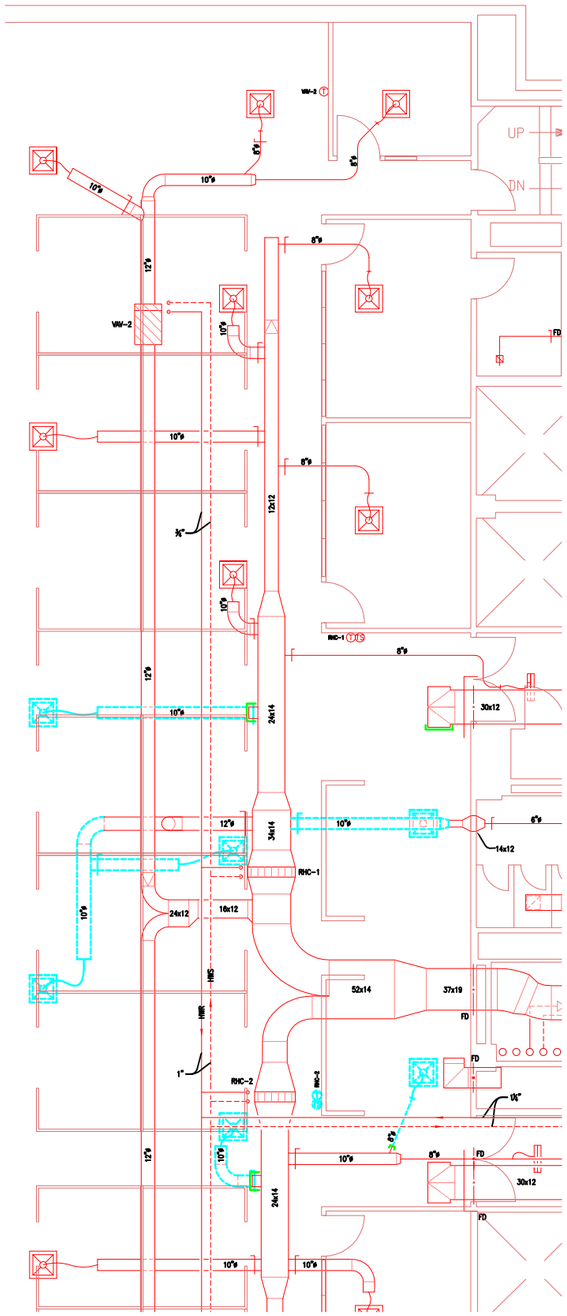

9TH FLOOR MECHANICAL DEMOLITION PLAN
SCALE: 1/4"=1'-0"

Andy's Best CAD
9715 South Merimbula Street
Littleton, Colorado 80130
303-791-1622
andysbestcad@yahoo.com
www.andysbestcad.com

ABC NO: JOB NO. DATE: DATE

ISSUE:

NO:	DATE:	ISSUE:

DRAWN: A.LANDT
DESIGNED:
CHECKED:
CLIENT JOB NO.:
DATE: 08/03/04
FILE: ABC-H04-0309-M11.dwg

DRAWING TITLE:
3RD & 9TH FLOORS MECHANICAL DEMOLITION PLAN

DRAWING NUMBER:
M1.1