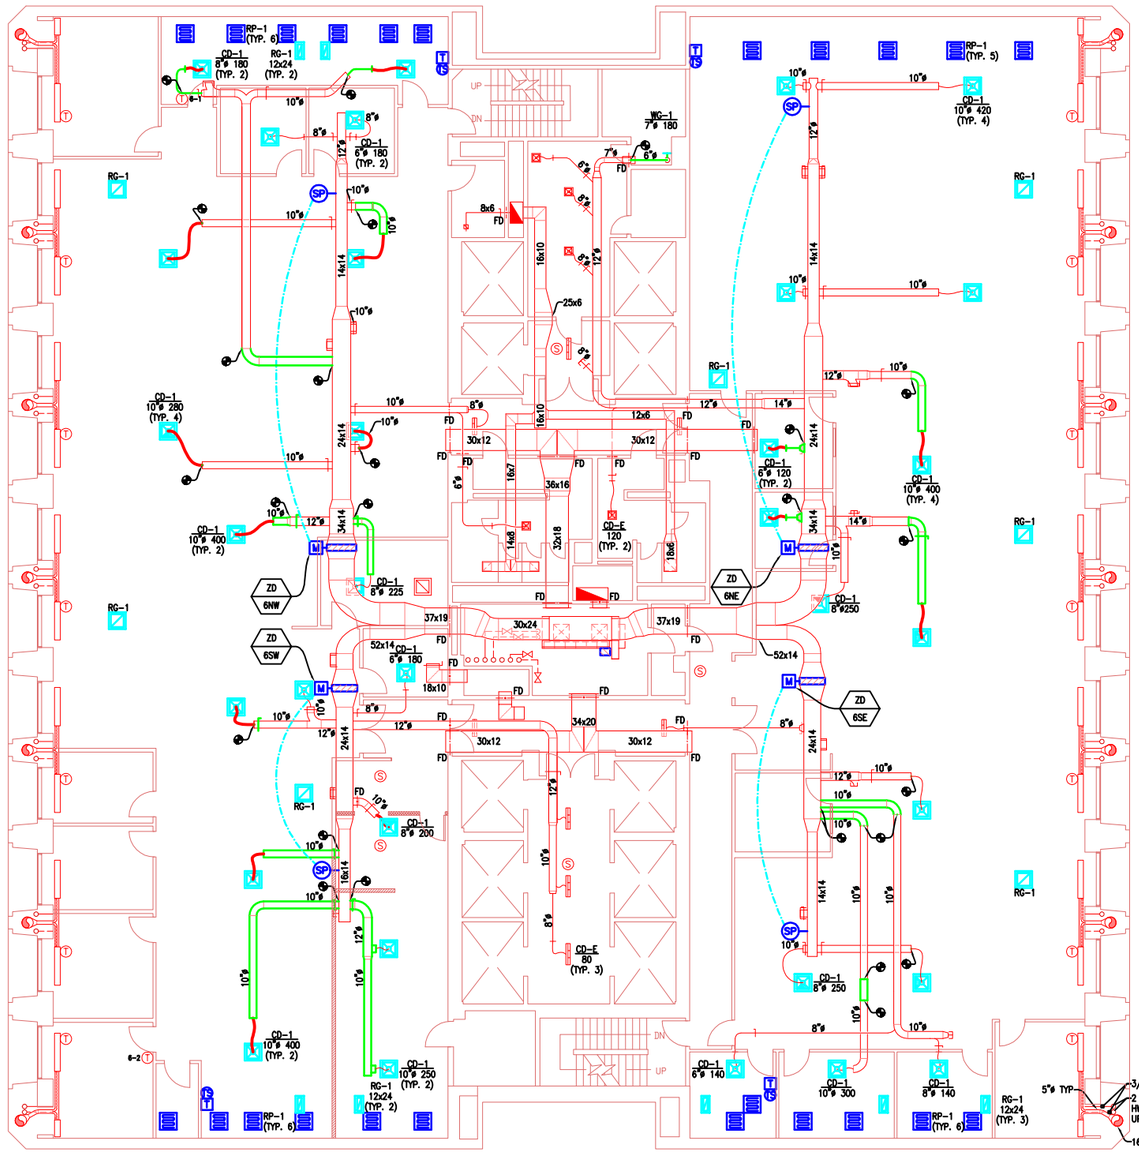

6TH FLOOR NEW MECHANICAL PLAN
SCALE: 1/8" = 1'-0"

Andy's Best CAD
9715 South Merimbula Street
Littleton, Colorado 80130
303-791-1622
andysbestcad@yahoo.com
www.andysbestcad.com

ABC NO: JOB NO. DATE: DATE

ISSUE:

NO:	DATE:	ISSUE:

DRAWN: A.LANDT
DESIGNED:
CHECKED:
CLIENT JOB NO.:
DATE: 08/03/04
FILE: ABC-H04-06-M11.dwg

DRAWING TITLE:
6TH FLOOR NEW MECHANICAL PLAN

DRAWING NUMBER:
M2.1

© 2004 ANDY'S BEST CAD, ALL RIGHTS RESERVED. This drawing is the property of ANDY'S BEST CAD and is protected by copyright laws of the United States of America. Any unauthorized use of this drawing is prohibited. Except as permitted by law, no part may be reproduced or transmitted in any form or by any means, electronic or mechanical, including photocopying, recording, or by any information storage and retrieval system, without the prior written permission of ANDY'S BEST CAD.