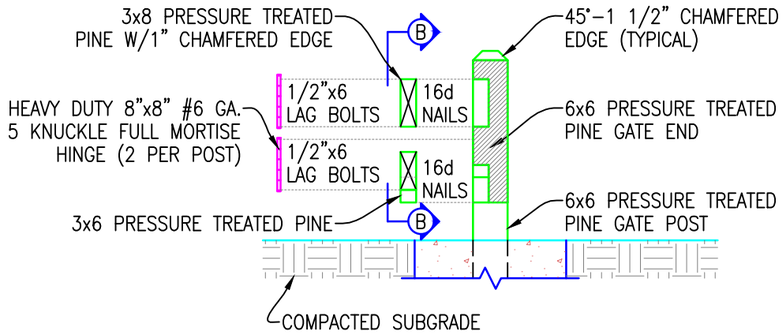

SECTION A-A
NO SCALE

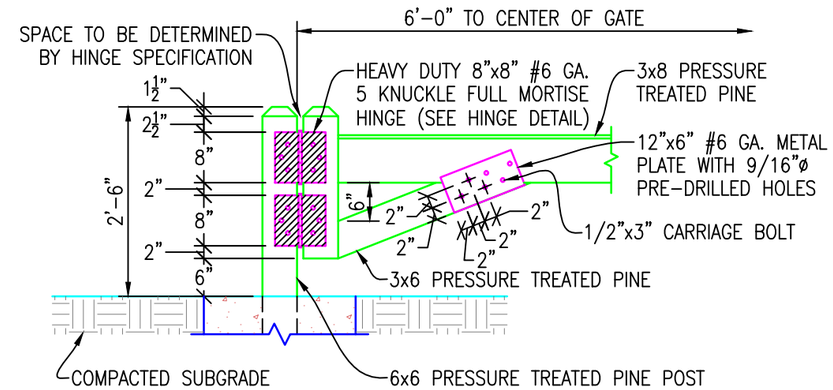

HINGE/POST DETAIL
NO SCALE

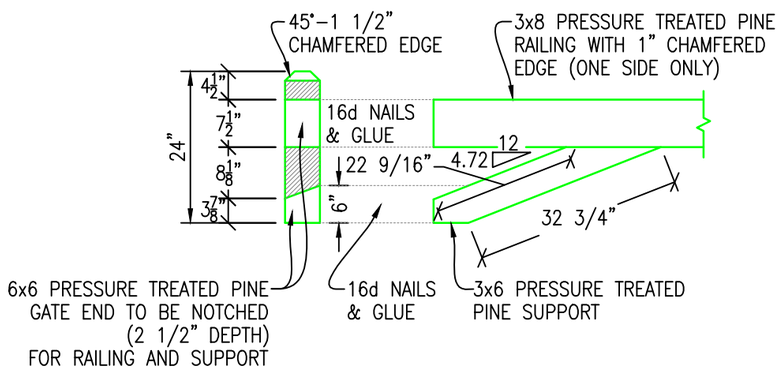

SECTION B-B
NO SCALE

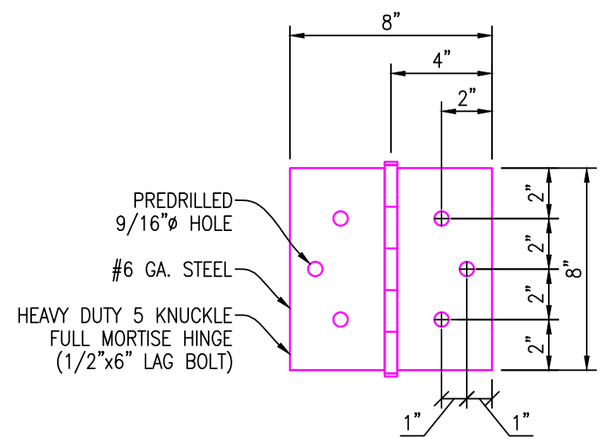

HINGE DETAIL
NO SCALE

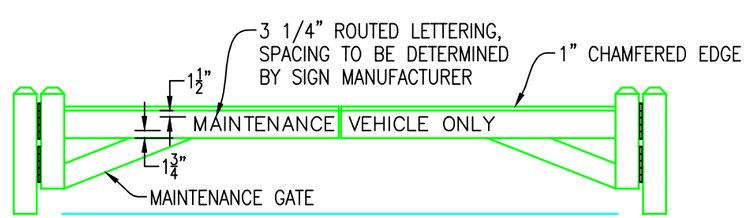

GATE SIGNAGE DETAIL
NO SCALE

DO NOT SCALE DRAWINGS

ALL DIMENSIONS IN INCHES UNLESS NOTED OTHERWISE

REV:	REVISION DESCRIPTION:	DATE:

ANDY'S BEST CAD
1323 CARLYLE PARK CIRCLE
HIGHLANDS RANCH, CO 80129
303-808-3352
WWW.ANDYSBESTCAD.COM

DRAWN: A. LANDT
DESIGNED:
CLIENT:
DATE: 11/28/02
SCALE: AS SHOWN

DRAWING TITLE: MAINTENANCE GATE SECTIONS AND DETAILS

DRAWING NO.: L04

©2016 ANDY'S BEST CAD. ALL RIGHTS RESERVED. THIS DRAWING IS THE PROPERTY OF ANDY'S BEST CAD AND IS PROTECTED BY COPYRIGHT LAWS OF THE UNITED STATES OF AMERICA. ANY UNAUTHORIZED USE OF THE INFORMATION CONTAINED HEREIN OR PART THEREOF IS STRICTLY PROHIBITED. RECEIPT OR POSSESSION THEREOF DOES NOT CONFER OR TRANSFER ANY RIGHT TO MAKE, COPY MANUFACTURE AND/OR SELL EITHER THE DRAWING OR THE ITEMS SHOWN THEREIN.