© 2021 ANDY'S BEST CAD, ALL RIGHTS RESERVED. THIS DRAWING IS THE PROPERTY OF ANDY'S BEST CAD AND IS PROTECTED BY COPYRIGHT LAWS OF THE UNITED STATES OF AMERICA. ANY UNAUTHORIZED USE OF THE INFORMATION CONTAINED HEREIN OR PART THEREOF, INCLUDING BUT NOT LIMITED TO, COPYING, MODIFICATION, DISTRIBUTION, PUBLICATION, DISPLAY, TRANSMISSION, PERFORMANCE, RECEIPT OR POSSESSION THEREOF, DOES NOT CONFER OR TRANSFER ANY RIGHT TO MAKE, COPY, MANUFACTURE AND/OR SELL EITHER THE DRAWING OR THE ITEMS SHOWN THEREIN.

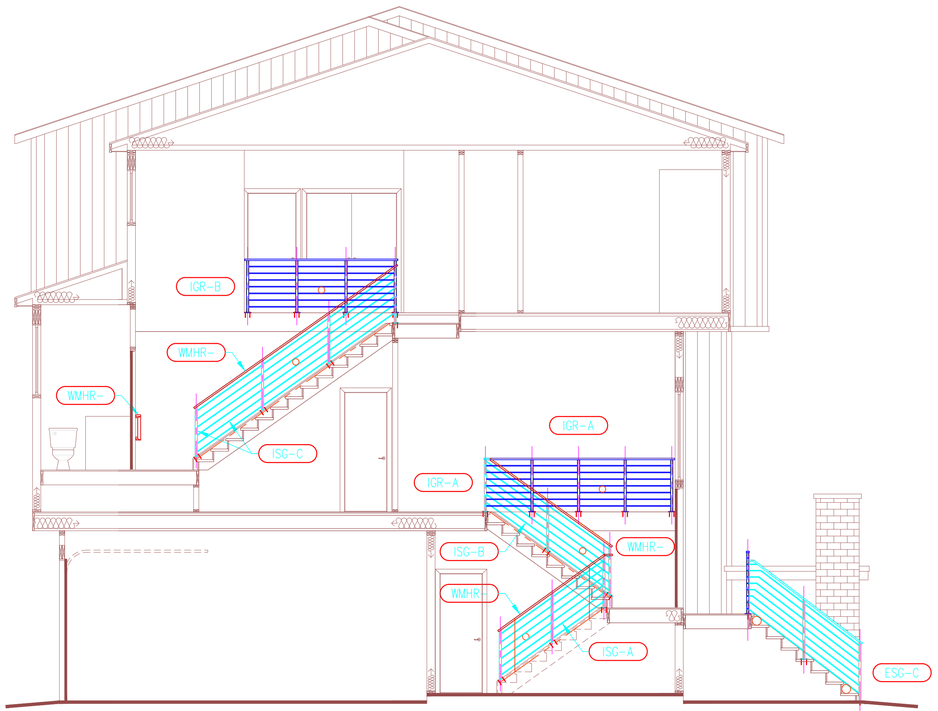

UNIT PLAN 1-SECTION "B"
SCALE: 1/4"=1'-0"

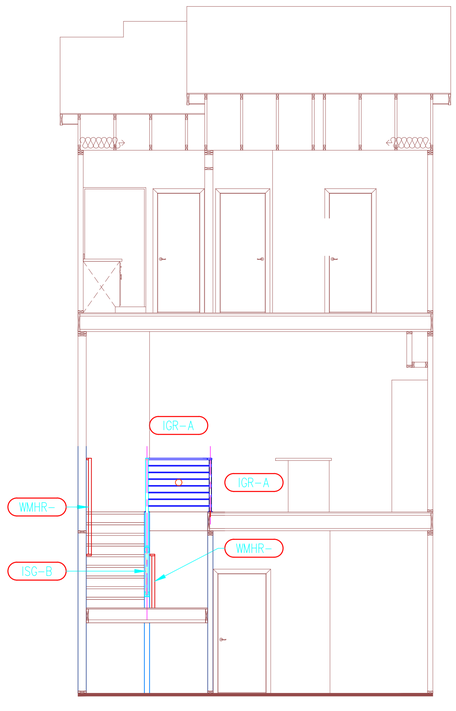

UNIT PLAN 1-SECTION "A"
SCALE: 1/4"=1'-0"

REV: | REVISION DESCRIPTION: | DATE:

ABC

ANDY'S BEST CAD
1323 CARLYLE PARK CIRCLE
HIGHLANDS RANCH, CO 80129
303-808-3352
WWW.ANDYSBESTCAD.COM

DRAWN: ABC
DESIGNED: ABC
CLIENT:
DATE: 12/06/21
SCALE: 1/4"=1'-0"

PROJECT:
LUXURY TOWNHOMES
LITTLETON, COLORADO
ARCHITECTURAL METALS
SHOP DRAWINGS

DRAWING TITLE:
UNIT PLAN 1
SECTIONS "A" AND "B"
INTERIOR RAILING KEYPLAN

DRAWING NO.:
E123
OF