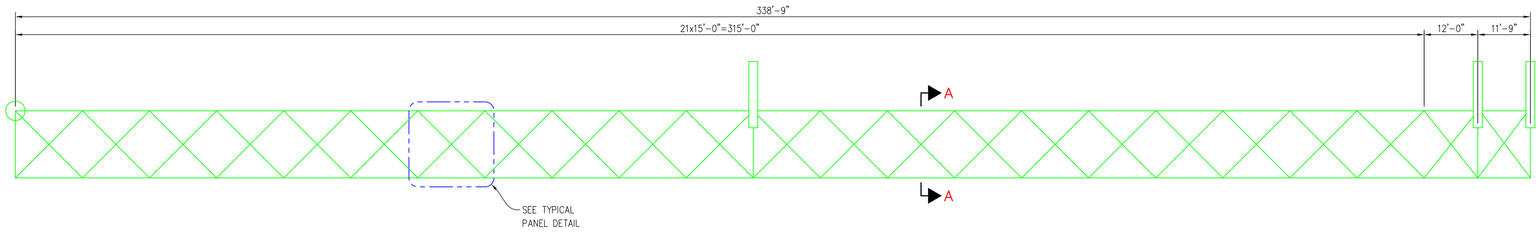

ELEVATION

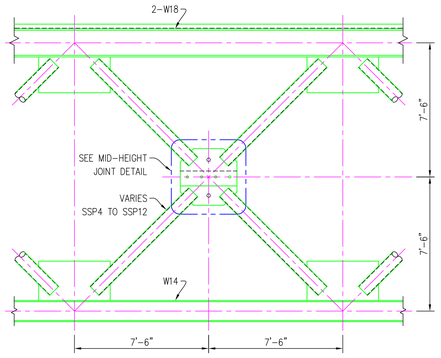

TYPICAL PANEL DETAIL
(WALKWAY OMITTED FOR CLARITY)

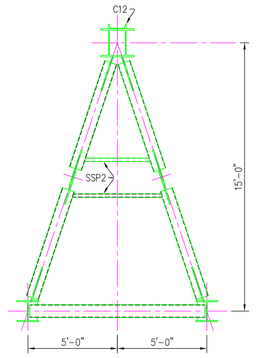

TYPICAL SECTION A-A
(WALKWAY OMITTED FOR CLARITY)

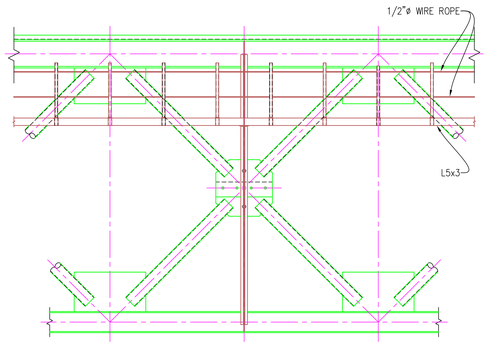

TYPICAL PANEL DETAIL
(WALKWAY SHOWN)

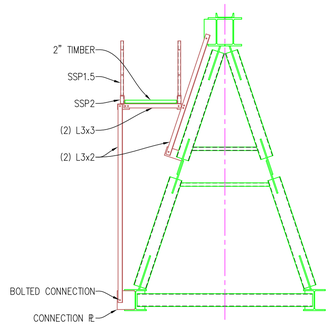

SECTION A-A
(WALKWAY SHOWN)

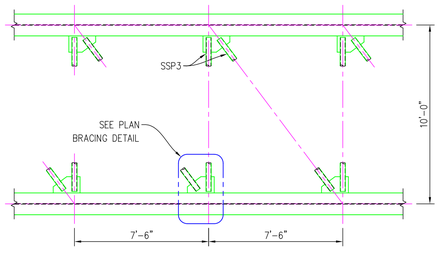

PLAN BRACING
AT BOTTOM CHORD

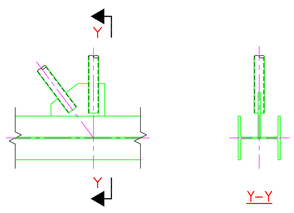

PLAN BRACING DETAIL

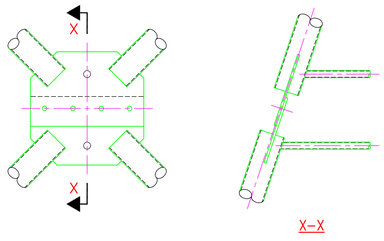

MID-HEIGHT JOINT DETAIL

Andy's Best CAD
9715 South Merimbula Street
Littleton, Colorado 80130
303-791-1622
andysbestcad@yahoo.com
www.andysbestcad.com

ABC NO: JOB NO. DATE: DATE

ISSUE:

NO:	DATE:	ISSUE:

DRAWN: A:LANDT
DESIGNED:
CHECKED:
CLIENT JOB NO.:
DATE: 08/03/04
FILE: ABC-S03-101.dwg

DRAWING TITLE:
GANTRY DETAILS
SHEET 1

DRAWING NUMBER:
101

© 2007 ANDY'S BEST CAD. ALL RIGHTS RESERVED. THIS DRAWING IS THE PROPERTY OF ANDY'S BEST CAD AND IS PROTECTED BY THE COPYRIGHT LAWS OF THE UNITED STATES OF AMERICA. ANY UNAUTHORIZED USE OR DUPLICATION OF THE INFORMATION CONTAINED HEREIN OR PART THEREOF IS STRICTLY PROHIBITED.