CONTAINED HEREIN OR PART THEREOF IS STRICTLY PROHIBITED. RECEIPT OR POSSESSION THEREOF DOES NOT CONFER OR TRANSFER ANY RIGHT TO MAKE, COPY, MANUFACTURE AND/OR SELL EITHER THE DRAWING OR THE ITEMS SHOWN THEREIN.

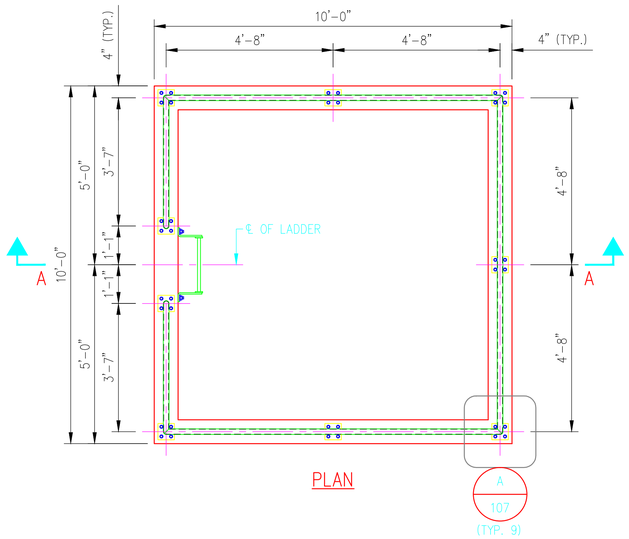

PLAN

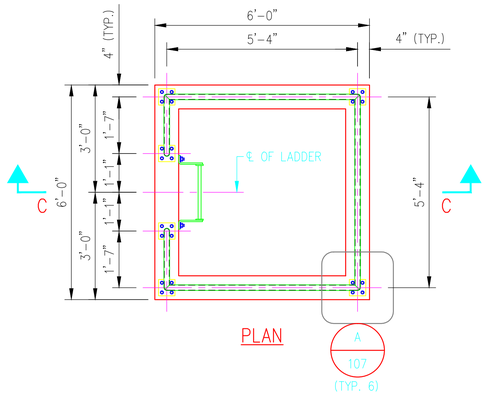

PLAN

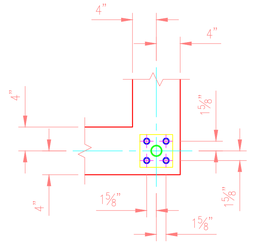

PLAN

(HANDRAILS NOT SHOWN FOR CLARITY)

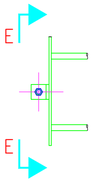

ELEVATION

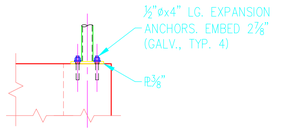

ELEVATION

A
107

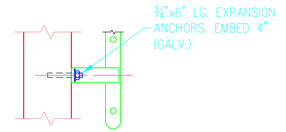

E-E

B
107

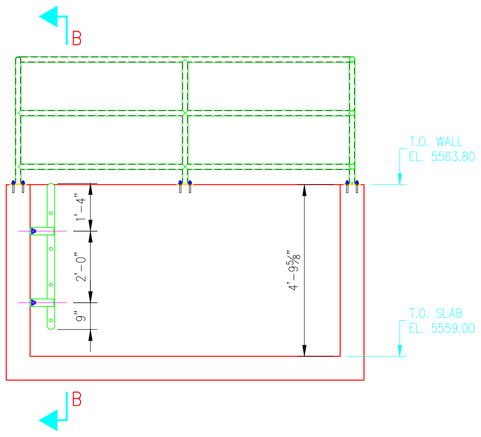

A-A

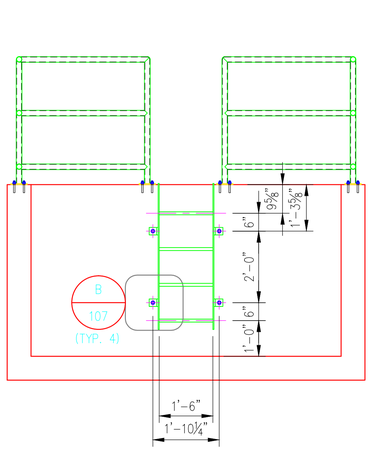

B-B

CONTAINMENT BASIN #1

HANDRAIL UNIT AND LADDER

A 211 HRU1 | A 214 LDR1

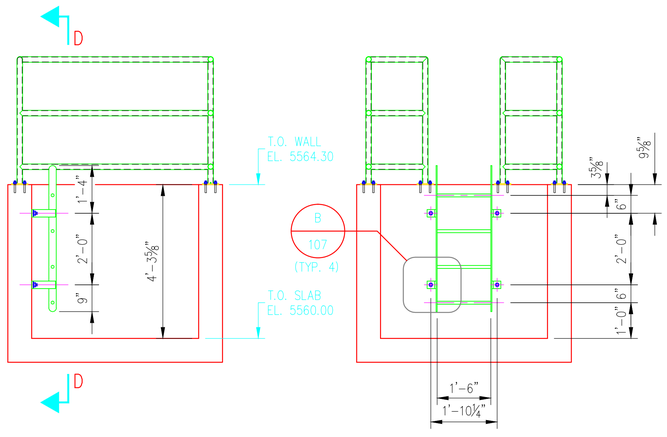

C-C

D-D

CONTAINMENT BASIN #3

HANDRAIL UNIT AND LADDER

B 212 HRU3 | A 214 LDR3

ANDY'S BEST CAD
1323 CARLYLE PARK CIRCLE
HIGHLANDS RANCH, CO 80129
303-808-3352
WWW.ANDYSBESTCAD.COM

DATE:

REV: | REVISION DESCRIPTION:

ENGINEERS'S STAMP

DRAWN: A.LANDT
DESIGNED: A.LANDT
CLIENT:
DATE: 02/15/16
SCALE: AS NOTED

PROJECT:

DRAWING TITLE: CONTAINMENT BASINS #1, #3 HANDRAIL UNITS AND LADDERS

DRAWING NO.: S08/107

OF

©2016 ANDY'S BEST CAD, ALL RIGHTS RESERVED. THIS DRAWING IS THE PROPERTY OF ANDY'S BEST CAD AND IS PROTECTED BY COPYRIGHT LAWS OF THE UNITED STATES OF AMERICA. ANY UNAUTHORIZED USE OF THE INFORMATION CONTAINED HEREIN