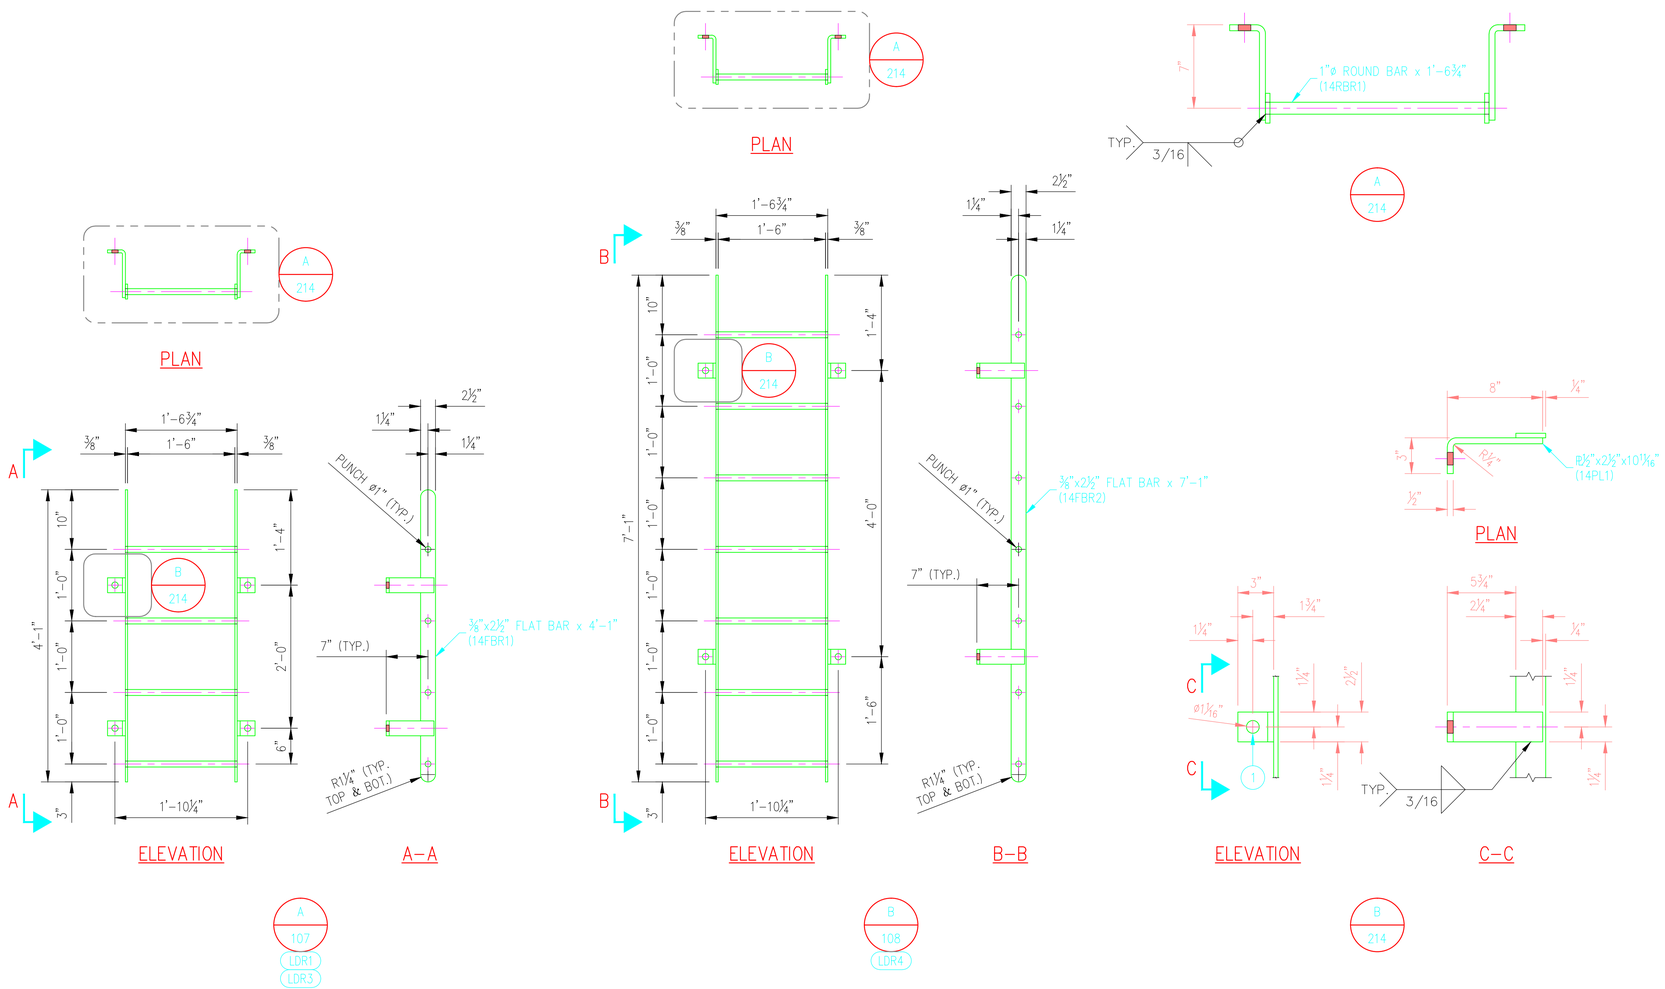

BILL OF MATERIAL

MARK	QTY	DESCRIPTION	FT	IN	REMARKS
LDR1	1	CONTAINMENT BASIN #1 LADDER			
14FBR1	2	⅜"x2½" FLAT BAR	4	1⅛	
14RBR1	4	1"ø ROUND BAR	1	6⅞	
14PL1	4	PL½"x2½"	0	10 13/16	
LDR3	1	CONTAINMENT BASIN #3 LADDER			
14FBR1	2	⅜"x2½" FLAT BAR	4	1⅛	
14RBR1	4	1"ø ROUND BAR	1	6⅞	
14PL1	4	PL½"x2½"	0	10 13/16	
LDR4	1	CONTAINMENT BASIN #4 LADDER			
14FBR2	2	⅜"x2½" FLAT BAR	7	1⅛	
14RBR1	7	1"ø ROUND BAR	1	6⅞	
14PL1	4	PL½"x2½"	0	10 13/16	
1	12	¾"x6" LG. EXPANSION ANCHOR (GALV.)			

MATERIAL, COATING & FABRICATION SPECIFICATIONS

MATERIALS & FABRICATION	COATINGS
ALL TUBE SECTIONS: A500 GRADE B	HANDRAIL UNIT SHALL BE HOT DIPPED GALVANIZED AFTER FABRICATION PER ASTM A123
ALL PIPES: A53, GR. B, SCH. 40	
WIDE FLANGES, PLATES & BARS: A36	
ALL OTHER STEEL: A36	
WELDED, HEADED ANCHOR STUDS: A108	
HEADED ANCHOR BOLTS: A307	
INDOOR ANCHOR BOLTS: A307	
OUTDOOR ANCHOR BOLTS: A123, GALV.	
ALL WELDING: AWS D1.1	
SURFACE PREP: SSPC-SP6	
SCALE: AS NOTED	

DATE:
REV: REVISION DESCRIPTION:
ENGINEERS'S STAMP

ANDY'S BEST CAD
1323 CARLYLE PARK CIRCLE
HIGHLANDS RANCH, CO 80129
303-808-3352
WWW.ANDYSBESTCAD.COM

DRAWN: A.LANDT
DESIGNED: A.LANDT
CLIENT:
DATE: 02/15/16
SCALE: AS NOTED

PROJECT:

DRAWING TITLE: CONTAINMENT BASIN #1, #3, #4 LADDERS

DRAWING NO.: S08/214
OF

© 2016 ANDY'S BEST CAD ALL RIGHTS RESERVED. THIS DRAWING IS THE PROPERTY OF ANDY'S BEST CAD AND IS PROTECTED BY COPYRIGHT LAWS OF THE UNITED STATES OF AMERICA. ANY UNAUTHORIZED USE OF THE INFORMATION CONTAINED HEREIN OR PART THEREOF IS STRICTLY PROHIBITED. RECEIPT OR POSSESSION THEREOF DOES NOT CONFER OR TRANSFER ANY RIGHT TO MAKE, COPY, MANUFACTURE AND/OR SELL EITHER THE DRAWING OR THE ITEMS SHOWN THEREIN.