© 2016 ANDY'S BEST CAD. ALL RIGHTS RESERVED. THIS DRAWING IS THE PROPERTY OF ANDY'S BEST CAD AND IS PROTECTED BY COPYRIGHT LAWS OF THE UNITED STATES OF AMERICA. ANY UNAUTHORIZED USE OF THE INFORMATION CONTAINED HEREON OR PART THEREOF IS STRICTLY PROHIBITED. RECEIPT OR POSSESSION THEREOF DOES NOT CONFER OR TRANSFER ANY RIGHT TO MAKE, COPY, MANUFACTURE AND/OR SELL EITHER THE DRAWING OR THE ITEMS SHOWN THEREIN.

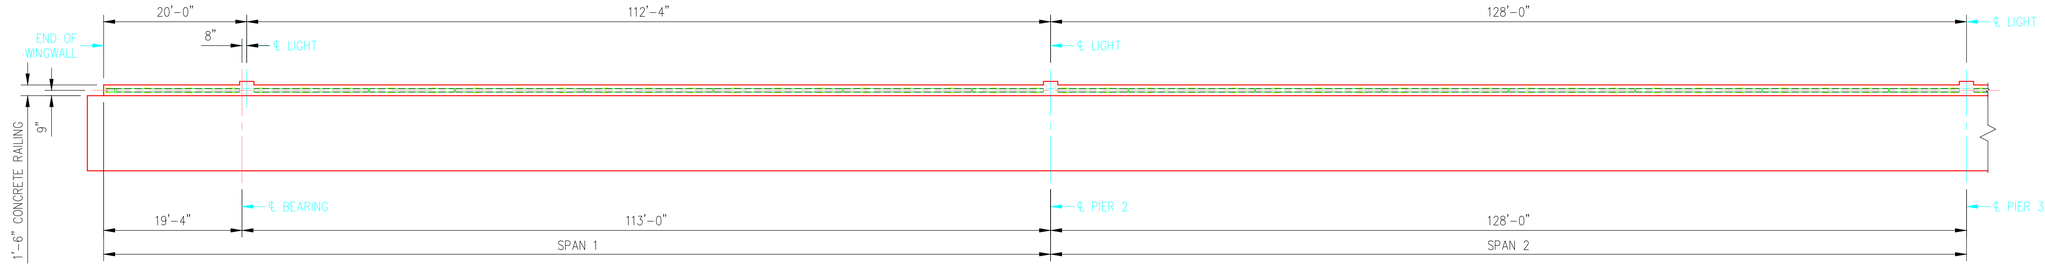

PLAN
SPANS 1 AND 2

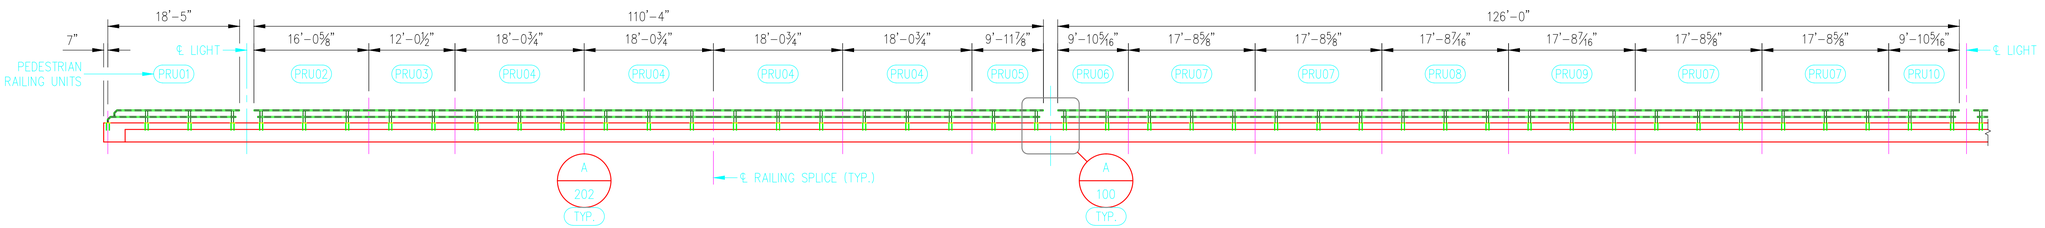

ELEVATION
SPANS 1 AND 2

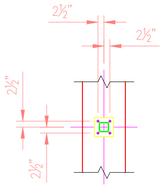

PLAN
WELDED ANCHORS
ON BASE PLATE

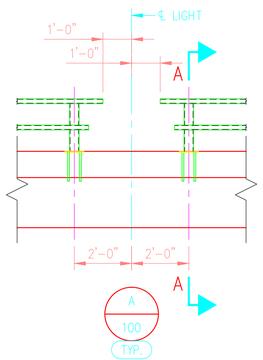

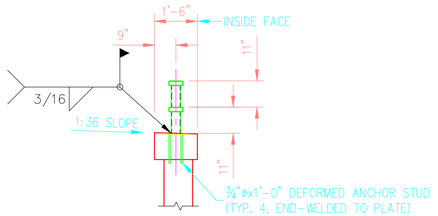

A-A
TYP. POST & RAIL SECTION
ON CONCRETE RAILING

DATE:
REV: REVISION DESCRIPTION:
ENGINEERS'S STAMP

ANDY'S BEST CAD
1323 CARLYLE PARK CIRCLE
HIGHLANDS RANCH, CO 80129
303-808-3352
WWW.ANDYSBESTCAD.COM

DRAWN: A.LANDT
DESIGNED: A.LANDT
CLIENT:
DATE: 02/15/16
SCALE: AS SHOWN

PROJECT:

DRAWING TITLE:
PEDESTRIAN RAILING
ERECTION PLAN
SPANS 1 & 2

DRAWING NO.:
S09/100
OF