ALL IDEAS, DESIGNS, ARRANGEMENTS AND PLANS INDICATED OR REPRESENTED BY THIS DRAWING IS THE PROPRIETARY PROPERTY OF ANY AND IS PROTECTED BY COPYRIGHT LAWS OF THE UNITED STATES OF AMERICA. ANY UNAUTHORIZED USE OF THE INFORMATION CONTAINED HEREIN OR PART THEREOF IS STRICTLY PROHIBITED. COPY, REPRODUCTION OR DISCLOSURE TO THIRD PARTY WITHOUT ANY PRIOR TO WRITTEN CONSENT OF ANY IS EXPRESSLY FORBIDDEN. ANY VIOLATION WILL BE PROSECUTED TO THE FULL EXTENT OF THE LAW. ©2022 ANY'S BEST DAY ALL RIGHTS RESERVED. THIS DRAWING IS THE PROPERTY OF ANY'S BEST DAY AND IS PROTECTED BY COPYRIGHT LAWS OF THE UNITED STATES OF AMERICA. ANY UNAUTHORIZED USE OF THE INFORMATION CONTAINED HEREIN OR PART THEREOF IS STRICTLY PROHIBITED. COPY, REPRODUCTION OR DISCLOSURE TO THIRD PARTY WITHOUT ANY PRIOR TO WRITTEN CONSENT OF ANY IS EXPRESSLY FORBIDDEN. ANY VIOLATION WILL BE PROSECUTED TO THE FULL EXTENT OF THE LAW.

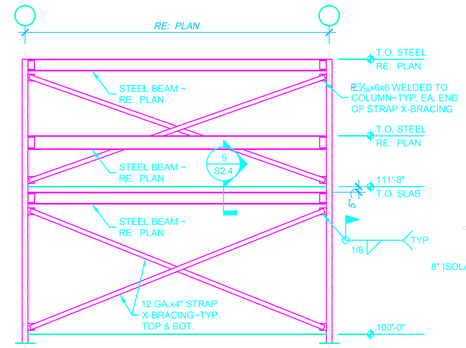

8 X-BRACE ELEVATION AT MEZZANINE
SCALE: 3/16" = 1'-0"

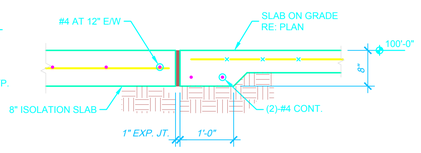

5 ISOLATION SLAB DETAIL
SCALE: 3/4" = 1'-0"

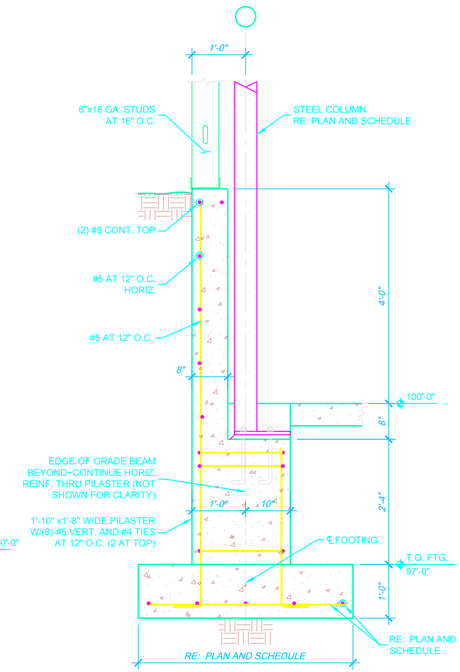

2 PILASTER AT BACK RETAINING WALL
SCALE: 3/4" = 1'-0"

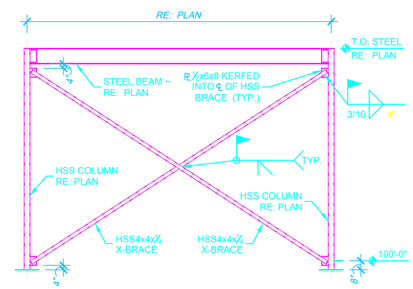

7 X-BRACE ELEVATION AT FOUNDATION
SCALE: 3/16"=1'-0"

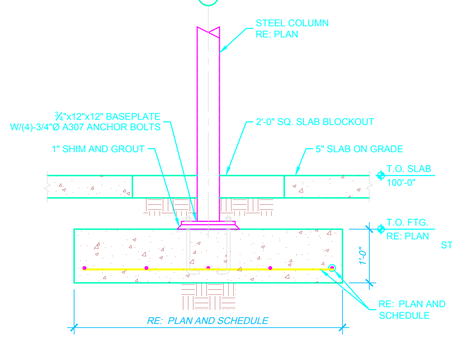

4 TYPICAL INTERIOR SPREAD FOOTING
SCALE: 3/4"=1'-0"

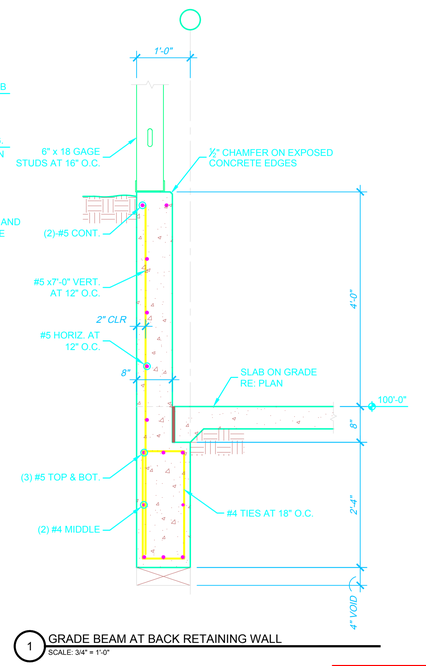

1 GRADE BEAM AT BACK RETAINING WALL
SCALE: 3/4" = 1'-0"

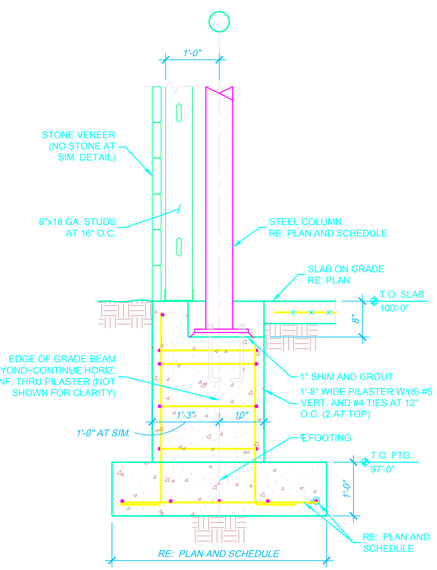

10 FOUNDATION AT PILASTER
SCALE: 3/4" = 1'-0"

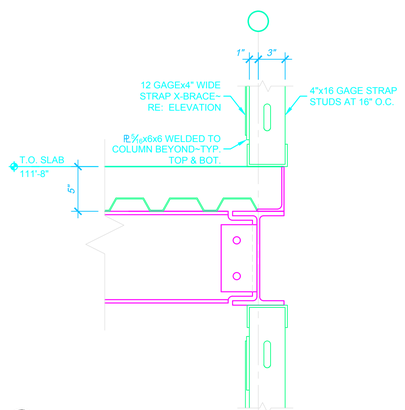

9 X-BRACE DETAIL
SCALE: 1 1/2" = 1'-0"

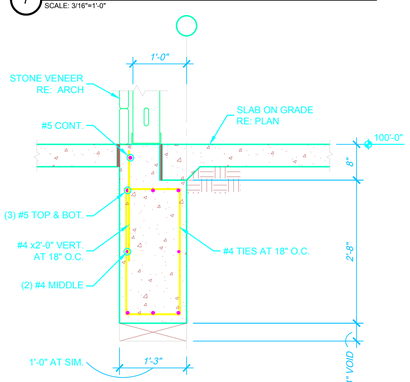

6 FOUNDATION AT BRICK LEDGE
SCALE: 3/4" = 1'-0"

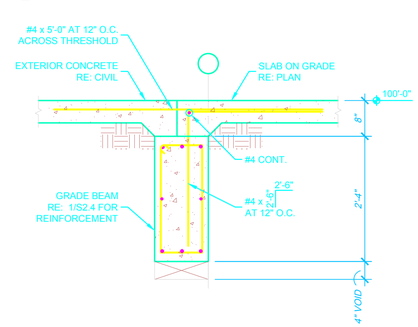

3 SECTION AT DOOR THRESHOLD
SCALE: 3/4" = 1'-0"

DO NOT SCALE DRAWINGS. ALL DIMENSIONS IN FT & IN UNLESS NOTED OTHERWISE.

DRAWING TITLE: STRUCTURAL DETAILS

PROJECT: MOTION CONTROL PRODUCTS MANUFACTURING BUILDING STRUCTURAL CONSTRUCTION DRAWINGS

DRAWN: ABC
DESIGNED:
CLIENT:
DATE: 03/02/22
SCALE: 1/8"=1'-0"

DRAWING NO: S104
OF

REV:	REVISION DESCRIPTION:	DATE: